
PROPOSED BORNO CENTER EXTERNAL WORKS FOR QATAR CHARITRY ORGANISATION

CLIENT :	DATE :	CONSULTANT:
QATAR CHARITY ORGANISATION	DECEMBER 2024	ABISS CONSULT LTD

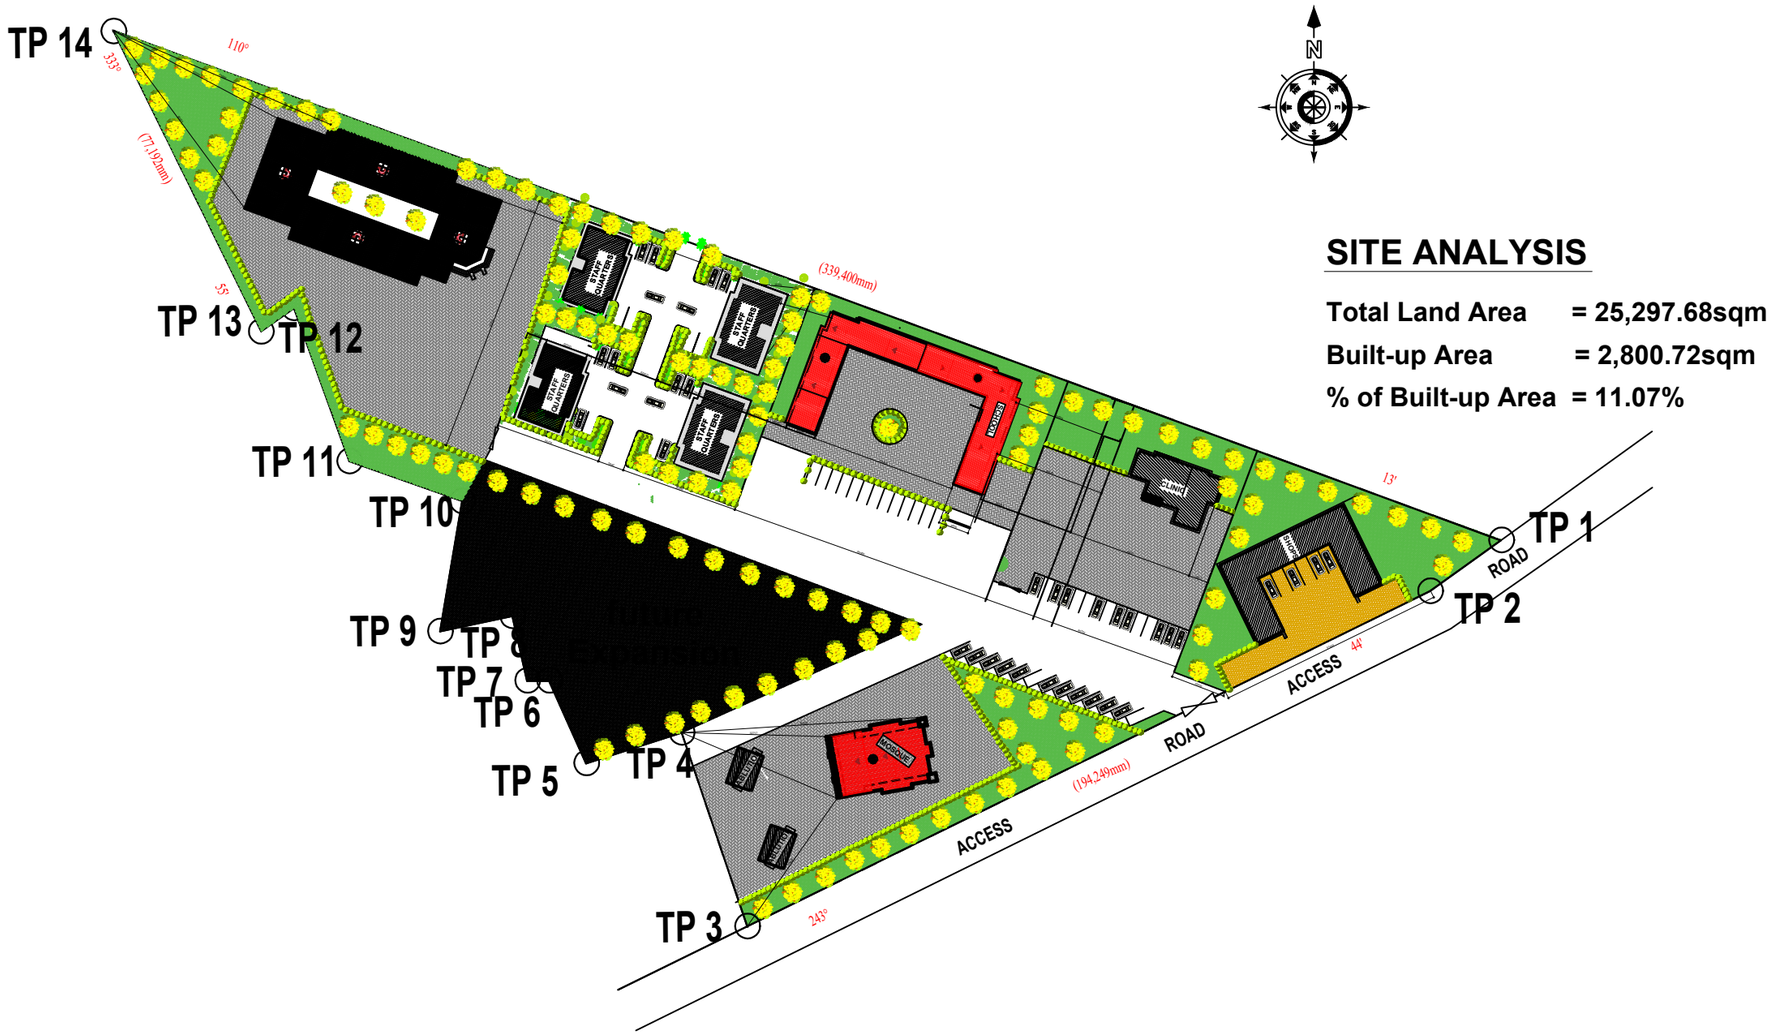

SITE ANALYSIS

Total Land Area = 25,297.68sqm
Built-up Area = 2,800.72sqm
% of Built-up Area = 11.07%

GENERAL NOTES:

Before embarking on any part of the project, study carefully and understand these drawings and other documents relating to the project.
-All drawings are to scale. check for scale on the drawing
- All dimensions are in millimetres.
- The Project Manager/Architect will not be responsible for any works not supervised by him.
- The Project Manager/Architect should be contacted in case of any ambiguities/clarifications.
- All Drawings are Properties of the Architect, whether the project is executed or not. They are therefore returnable to him on request and shall not be used on any other project or an exetension of the one foe which they are made without the written consent of the said Architect.

LOGO:

ABISS CONSULT LTD

CLIENT:

QATAR CHARITY ORGANISATION

PROJECT:

BORNO CENTER EXTERNAL WORKS

DESIGN TEAM


Checked by : Arc. Ismaila Mohammed Jibril
Designed by : Abdullahi Ibrahim

DOCUMENT DATE
DECEMBER 2024

Drawing Name
SITE PLAN

Layout ID
A.01

Drawing Scale :1:1250

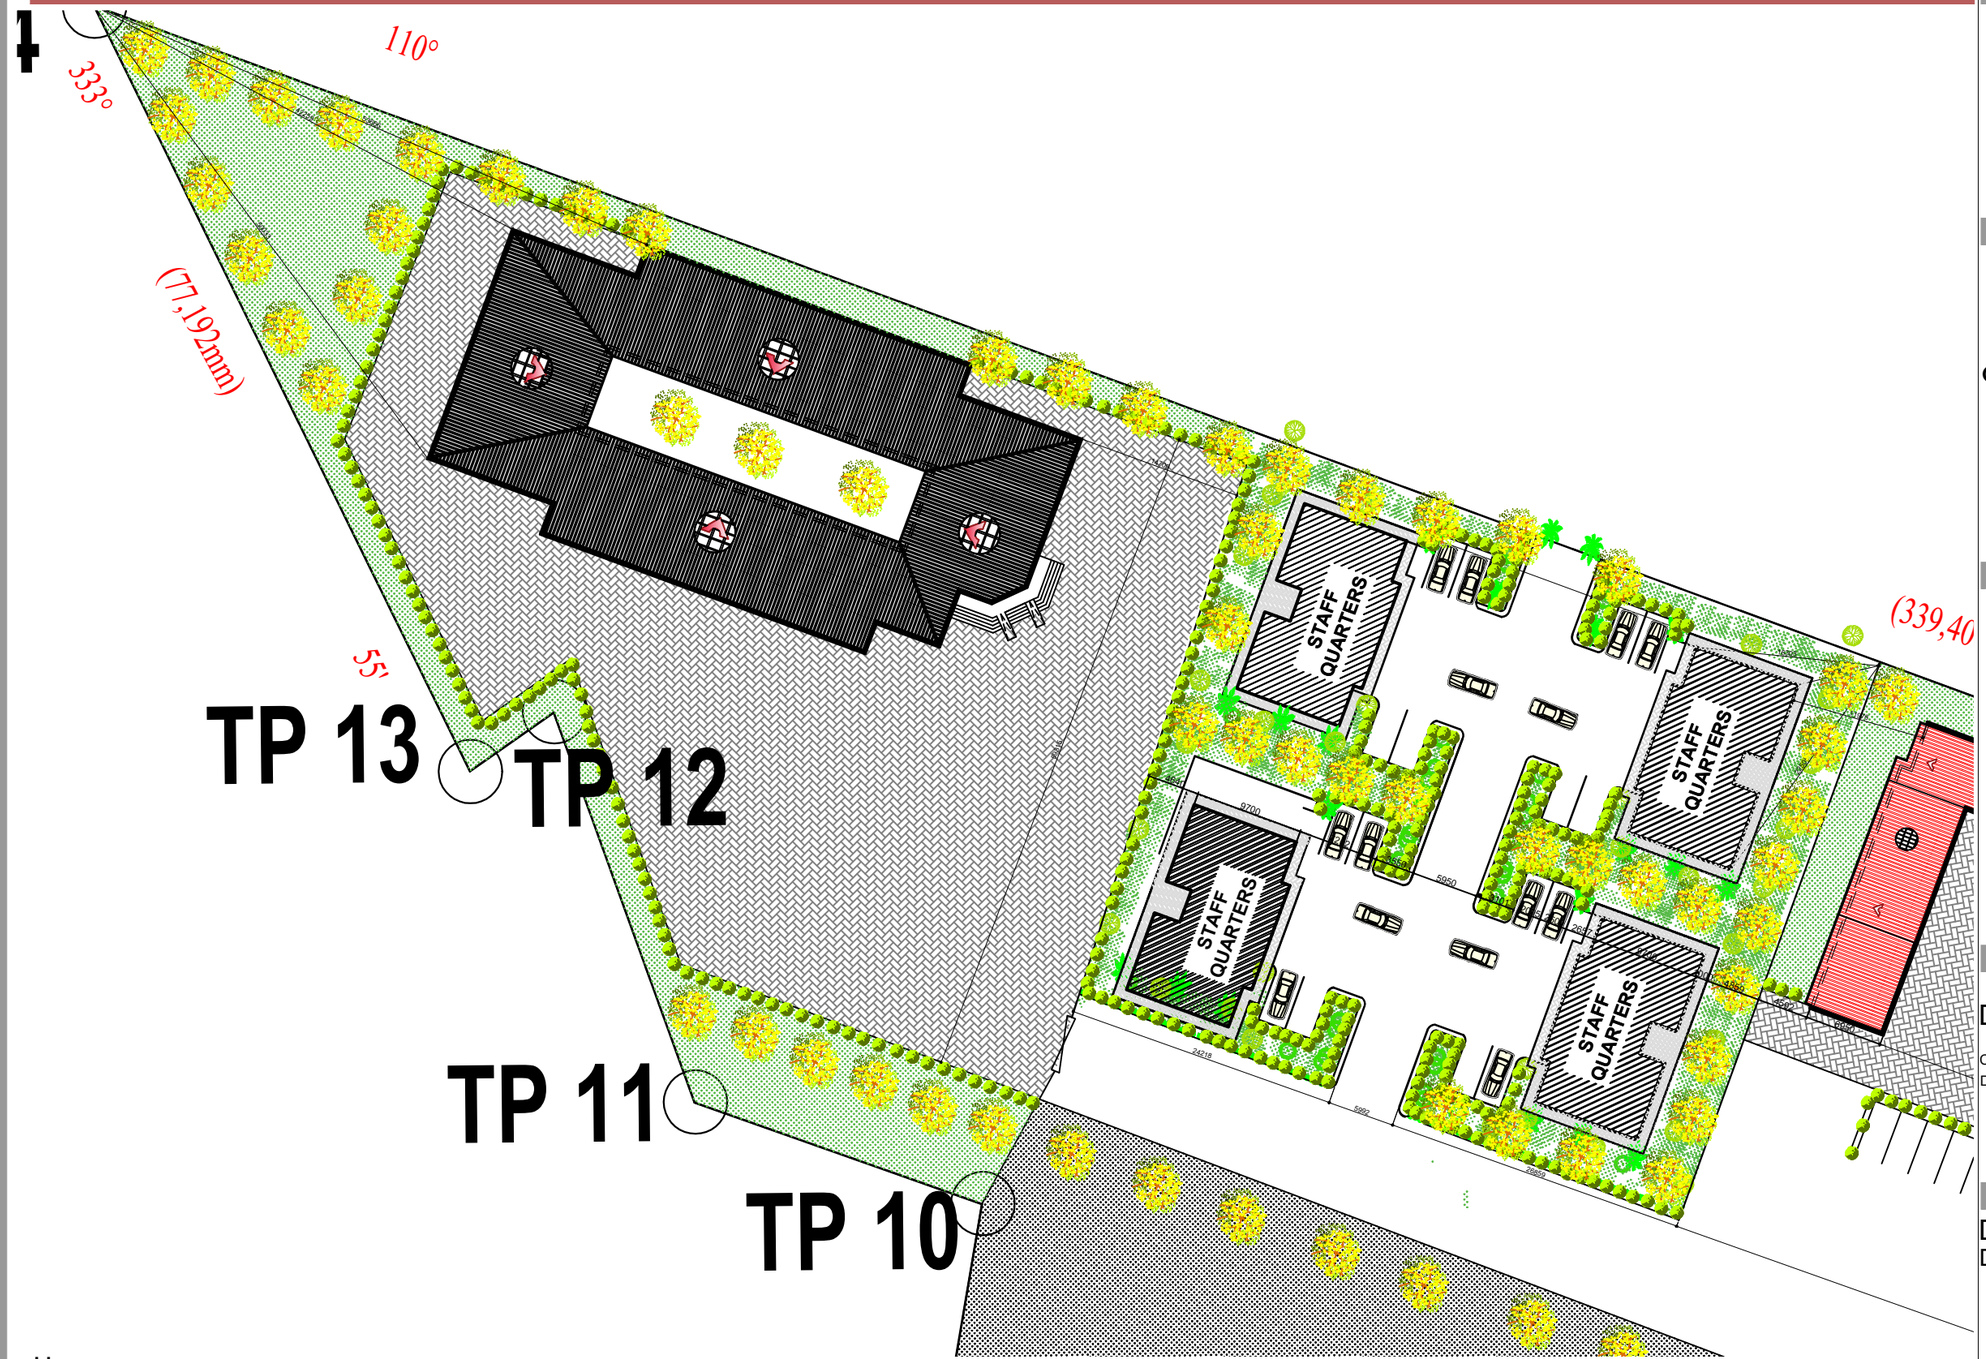

GENERAL NOTES:

Before embarking on any part of the project, study carefully and understand these drawings and other documents relating to the project.
-All drawings are to scale. check for scale on the drawing
- All dimensions are in millimetres.
- The Project Manager/Architect will not be responsible for any works not supervised by him.
- The Project Manager/Architect should be contacted in case of any ambiguities/clarifications.
- All Drawings are Properties of the Architect, whether the project is executed or not. They are therefore returnable to him on request and shall not be used on any other project or an exetension of the one foe which they are made without the written consent of the said Architect.

LOGO:

ABISS CONSULT LTD

CLIENT:

QATAR CHARITY ORGANISATION

PROJECT:

BORNO CENTER EXTERNAL WORKS

DESIGN TEAM


Checked by : Arc. Ismaila Mohammed Jibril
Designed by : Abdullahi Ibrahim

DOCUMENT DATE
DECEMBER 2024

Drawing Name
SITE PLAN

Layout ID
A.01A

Drawing Scale :1:500

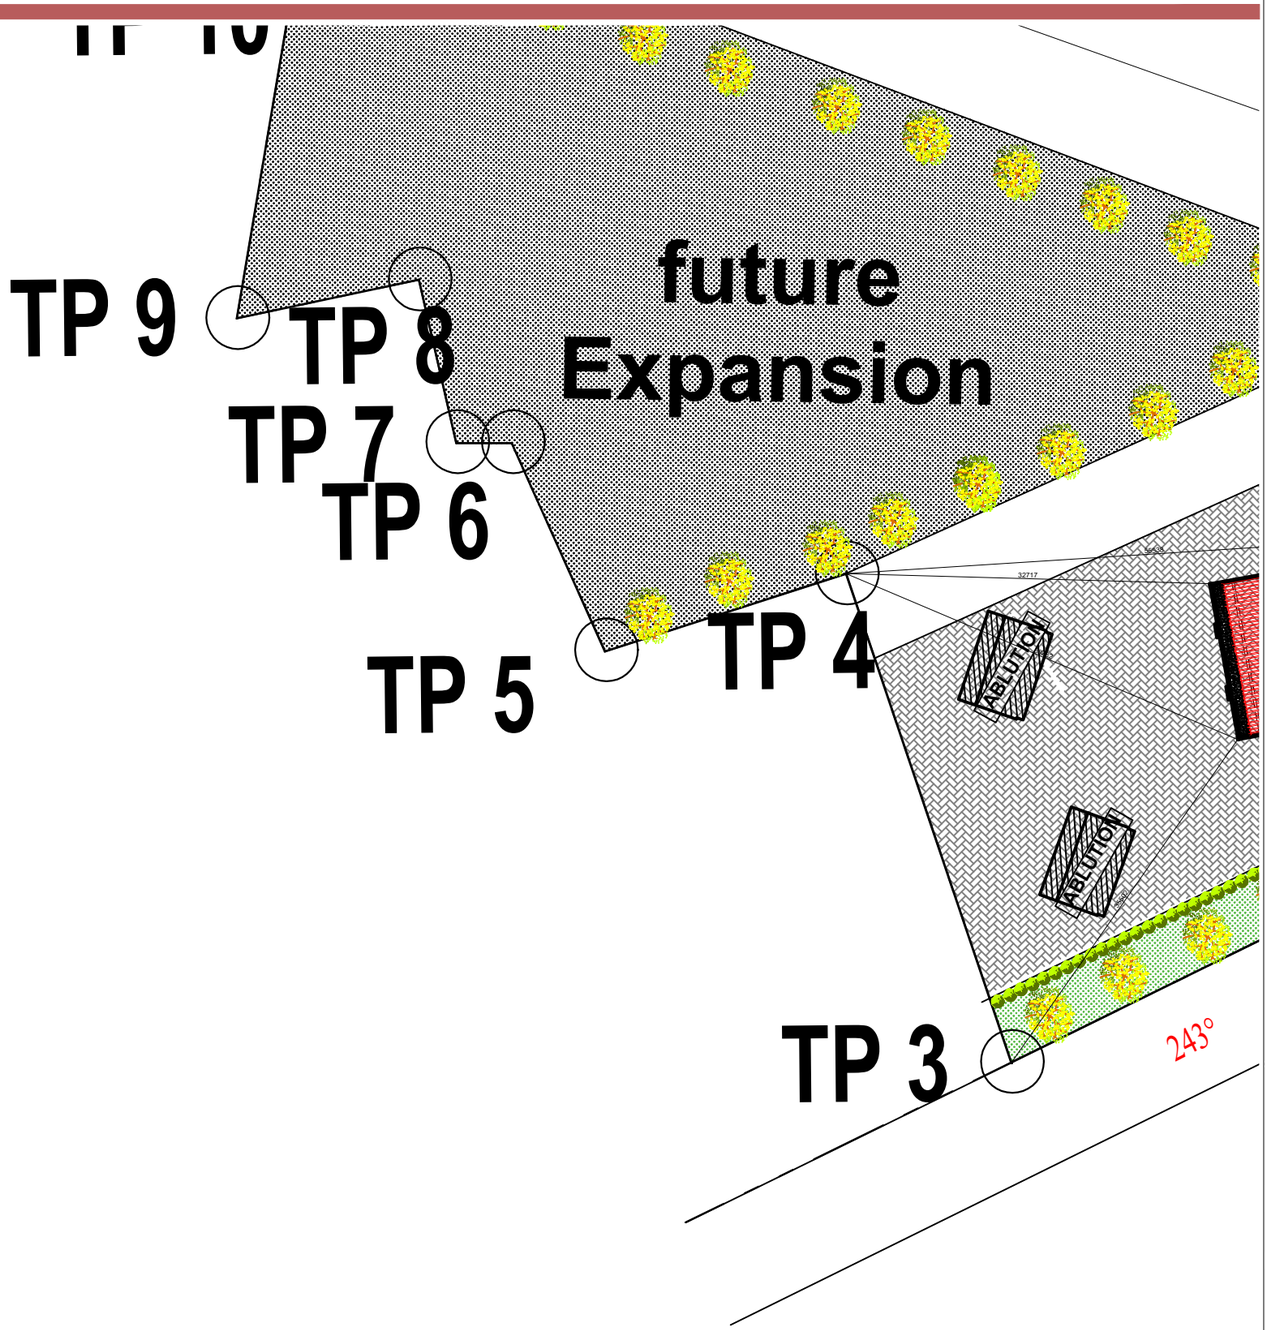

LOGO:

ABISS CONSULT LTD

CLIENT:

QATAR CHARITY ORGANISATION

PROJECT:

BORNO CENTER
EXTERNAL WORKS

DESIGN TEAM

Checked by : Arc. Ismaila Mohammed Jibril
Designed by : Abdullahi Ibrahim

DOCUMENT DATE
DECEMBER 2024


Drawing Name
SITE PLAN


Layout ID
A.01B

Drawing Scale :1:500

GENERAL NOTES:

Before embarking on any part of the project, study carefully and understand these drawings and other documents relating to the project.
-All drawings are to scale. check for scale on the drawing
- All dimensions are in millimetres.
- The Project Manager/Architect will not be responsible for any works not supervised by him.
- The Project Manager/Architect should be contacted in case of any ambiguities/clarifications.
- All Drawings are Properties of the Architect, whether the project is executed or not. They are therefore returnable to him on request and shall not be used on any other project or an exetension of the one foe which they are made without the written consent of the said Architect.

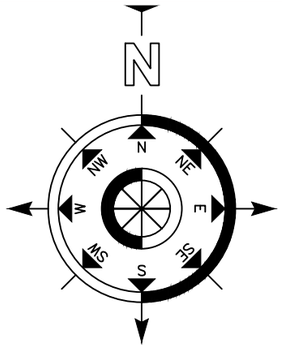

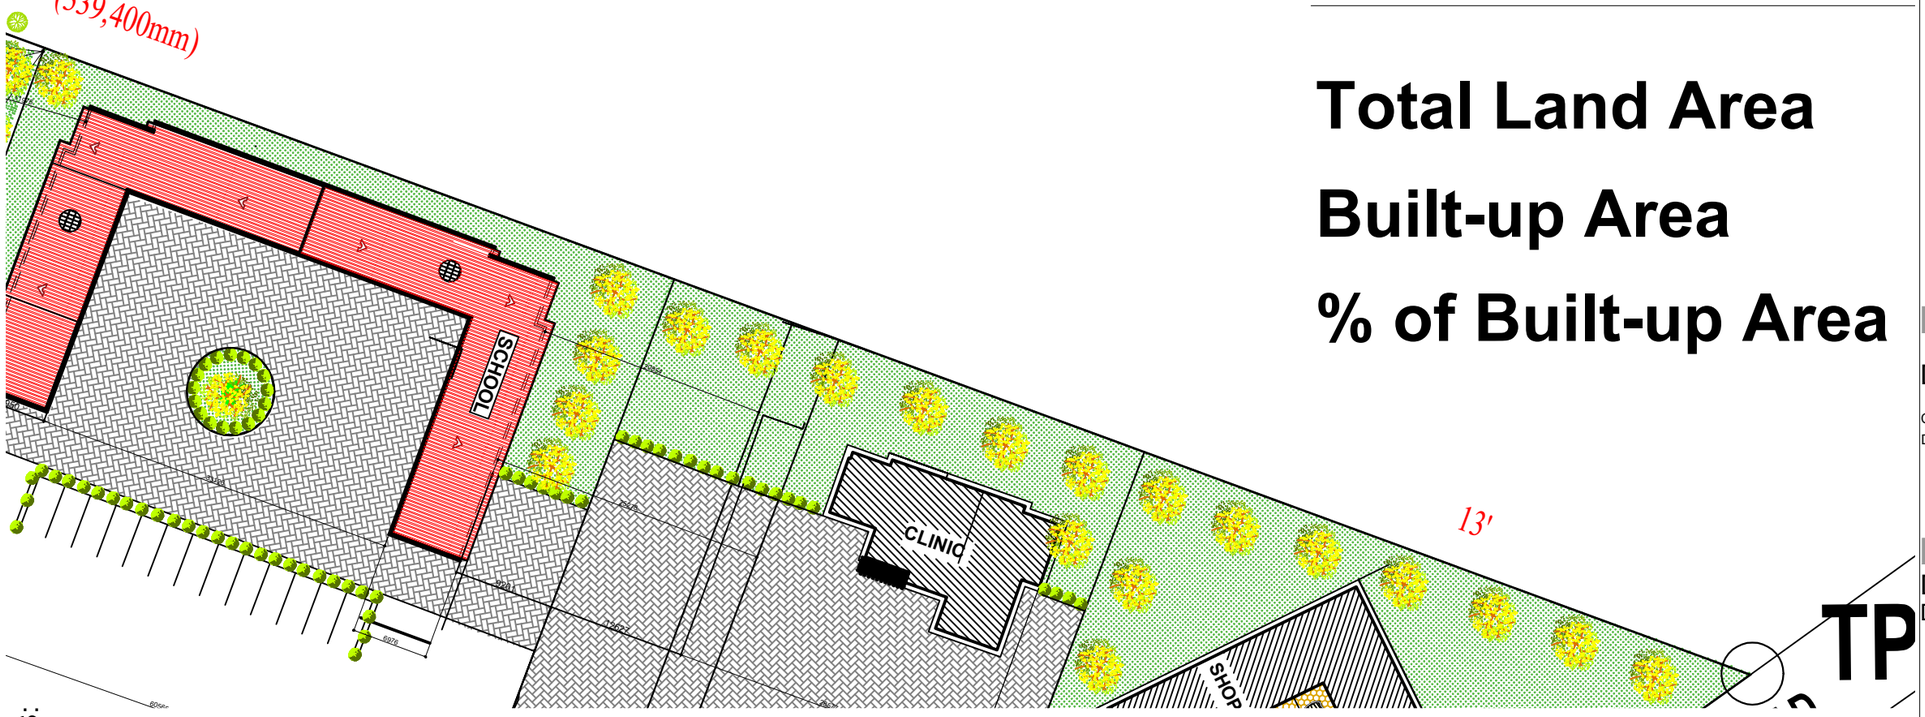

SITE ANALYSI

Total Land Area

Built-up Area

% of Built-up Area

GENERAL NOTES:

Before embarking on any part of the project, study carefully and understand these drawings and other documents relating to the project.
-All drawings are to scale. check for scale on the drawing
- All dimensions are in millimetres.
- The Project Manager/Architect will not be responsible for any works not supervised by him.
- The Project Manager/Architect should be contacted in case of any ambiguities/clarifications.
- All Drawings are Properties of the Architect, whether the project is executed or not. They are therefore returnable to him on request and shall not be used on any other project or an exetension of the one foe which they are made without the written consent of the said Architect.

LOGO:

ABISS CONSULT LTD

CLIENT:

QATAR CHARITY ORGANISATION

PROJECT:

BORNO CENTER
EXTERNAL WORKS

DESIGN TEAM

Checked by : Arc. Ismaila Mohammed Jibril
Designed by : Abdullahi Ibrahim

DOCUMENT DATE
DECEMBER 2024

Drawing Name
SITE PLAN

Layout ID
A.01C

Drawing Scale :1:500



GENERAL NOTES:

Before embarking on any part of the project, study carefully and understand these drawings and other documents relating to the project.
-All drawings are to scale. check for scale on the drawing
- All dimensions are in millimetres.
- The Project Manager/Architect will not be responsible for any works not supervised by him.
- The Project Manager/Architect should be contacted in case of any ambiguities/clarifications.
- All Drawings are Properties of the Architect, whether the project is executed or not. They are therefore returnable to him on request and shall not be used on any other project or an exetension of the one foe which they are made without the written consent of the said Architect.

LOGO:

ABISS CONSULT LTD

CLIENT:

QATAR CHARITY ORGANISATION

PROJECT:

BORNO CENTER
EXTERNAL WORKS

DESIGN TEAM


Checked by : Arc. Ismaila Mohammed Jibril
Designed by : Abdullahi Ibrahim

DOCUMENT DATE
DECEMBER 2024

Drawing Name
SITE PLAN

Layout ID
A.01D

Drawing Scale :1:500

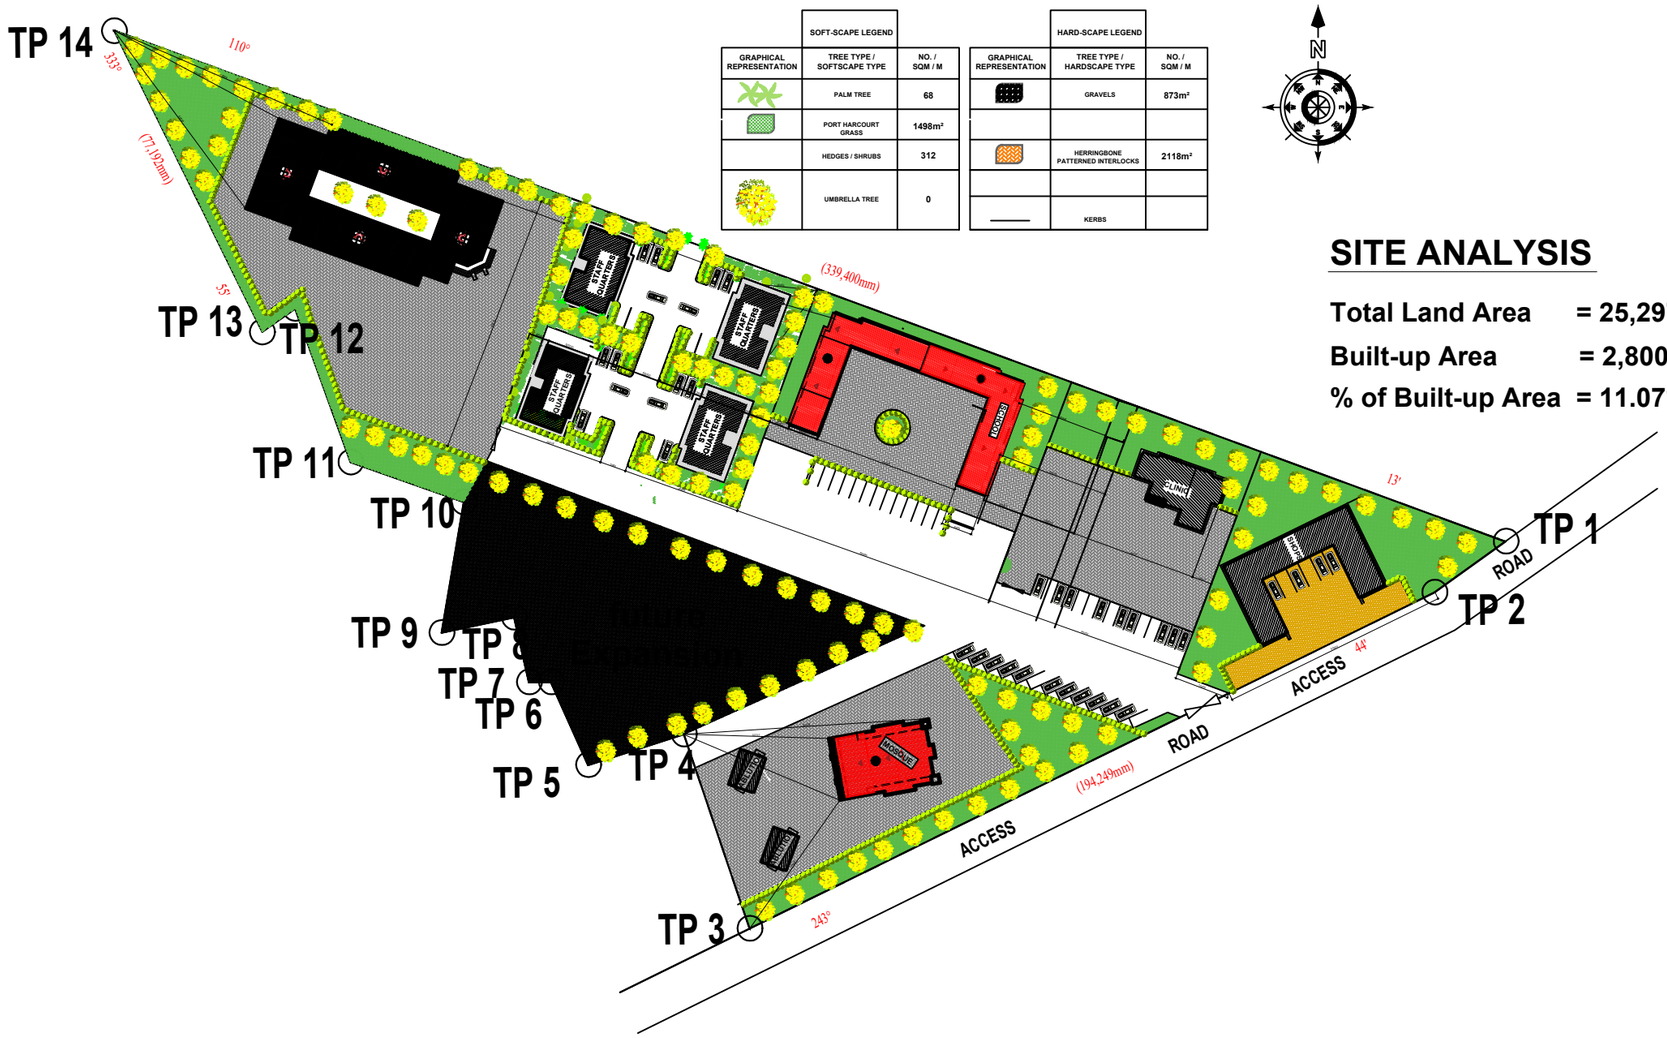

SOFT-SCAPE LEGEND		
GRAPHICAL REPRESENTATION	TREE TYPE / SOFTSCAPE TYPE	NO. / SQM / M
	PALM TREE	68
	PORT HARCOURT GRASS	1498m²
	HEDGES / SHRUBS	312
	UMBRELLA TREE	0

HARD-SCAPE LEGEND		
GRAPHICAL REPRESENTATION	TREE TYPE / HARDSCAPE TYPE	NO. / SQM / M
	GRAVELS	873m²
	HERRINGBONE PATTERNED INTERLOCKS	2118m²
	KERBS	

SITE ANALYSIS

Total Land Area = 25,297.68sqm

Built-up Area = 2,800.72sqm

% of Built-up Area = 11.07%

GENERAL NOTES:

Before embarking on any part of the project, study carefully and understand these drawings and other documents relating to the project.
-All drawings are to scale. check for scale on the drawing
- All dimensions are in millimetres.
- The Project Manager/Architect will not be responsible for any works not supervised by him.
- The Project Manager/Architect should be contacted in case of any ambiguities/clarifications.
- All Drawings are Properties of the Architect, whether the project is executed or not. They are therefore returnable to him on request and shall not be used on any other project or an exetension of the one foe which they are made without the written consent of the said Architect.

LOGO:

ABISS CONSULT LTD

CLIENT:

QATAR CHARITY ORGANISATION

PROJECT:

BORNO CENTER EXTERNAL WORKS

DESIGN TEAM


Checked by : Arc. Ismaila Mohammed Jibril
Designed by : Abdullahi Ibrahim

DOCUMENT DATE
DECEMBER 2024

Drawing Name
LAND SCAPE PLAN

Layout ID
A.02

Drawing Scale :1:1250

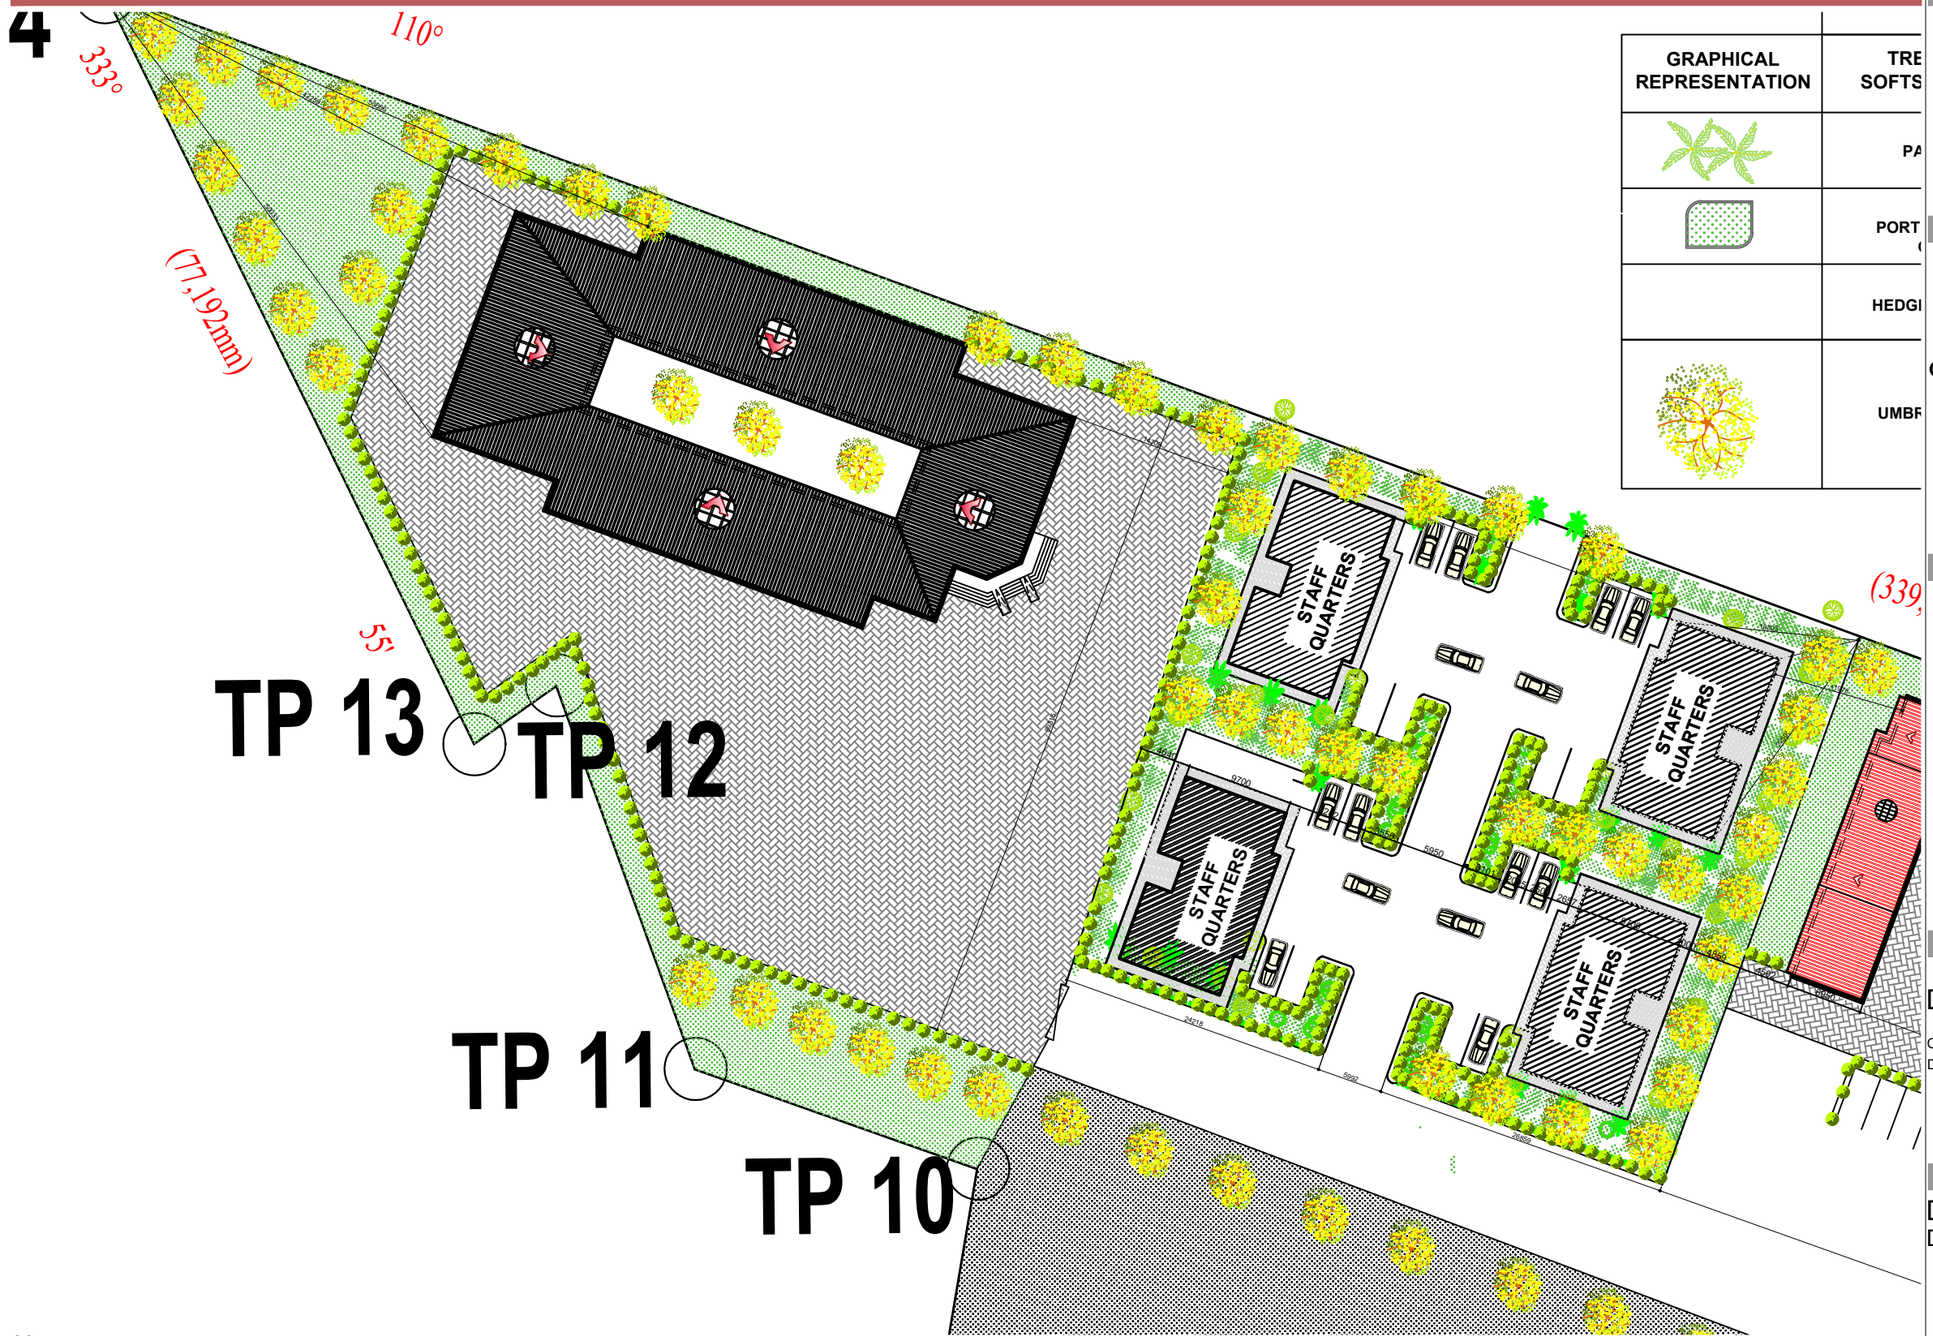

GENERAL NOTES:

Before embarking on any part of the project, study carefully and understand these drawings and other documents relating to the project.
-All drawings are to scale. check for scale on the drawing
- All dimensions are in millimetres.
- The Project Manager/Architect will not be responsible for any works not supervised by him.
- The Project Manager/Architect should be contacted in case of any ambiguities/clarifications.
- All Drawings are Properties of the Architect, whether the project is executed or not. They are therefore returnable to him on request and shall not be used on any other project or an exetension of the one foe which they are made without the written consent of the said Architect.

LOGO:

ABISS CONSULT LTD

CLIENT:

QATAR CHARITY ORGANISATION

PROJECT:

BORNO CENTER
EXTERNAL WORKS

DESIGN TEAM


Checked by : Arc. Ismaila Mohammed Jibril
Designed by : Abdullahi Ibrahim

DOCUMENT DATE
DECEMBER 2024

Drawing Name
LAND SCAPE PLAN

Layout ID
A.02A

Drawing Scale :1:500

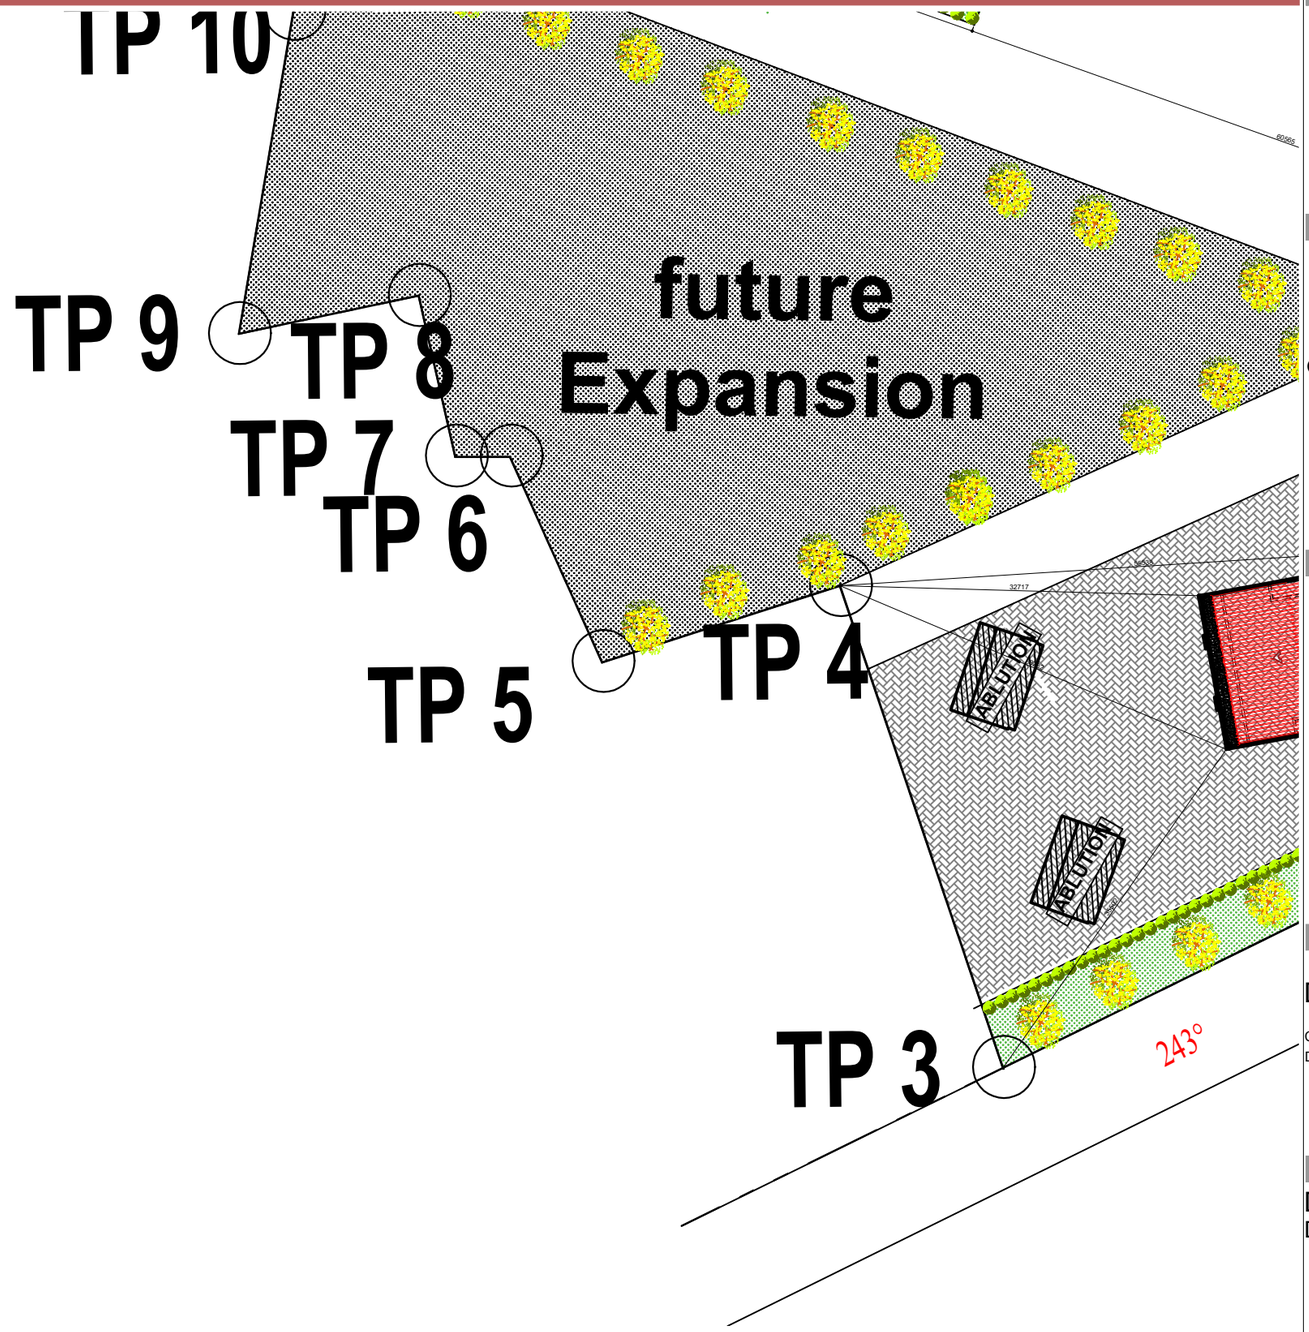

LOGO:

ABISS CONSULT LTD

CLIENT:

QATAR CHARITY ORGANISATION

PROJECT:

BORNO CENTER
EXTERNAL WORKS

DESIGN TEAM

Checked by : Arc. Ismaila Mohammed Jibril
Designed by : Abdullahi Ibrahim

DOCUMENT DATE
DECEMBER 2024

Drawing Name
LAND SCAPE PLAN

Layout ID
A.02B


Drawing Scale :1:500


GENERAL NOTES:

Before embarking on any part of the project, study carefully and understand these drawings and other documents relating to the project.
-All drawings are to scale. check for scale on the drawing
- All dimensions are in millimetres.
- The Project Manager/Architect will not be responsible for any works not supervised by him.
- The Project Manager/Architect should be contacted in case of any ambiguities/clarifications.
- All Drawings are Properties of the Architect, whether the project is executed or not. They are therefore returnable to him on request and shall not be used on any other project or an exetension of the one foe which they are made without the written consent of the said Architect.

SOFT-SCAPE LEGEND		
TION	TREE TYPE / SOFTSCAPE TYPE	NO. / SQM / M
	PALM TREE	68
	PORT HARCOURT GRASS	1498m²
	HEDGES / SHRUBS	312
	UMBRELLA TREE	0

HARD-SCAPE LEGEND		
GRAPHICAL REPRESENTATION	TREE TYPE / HARDSCAPE TYPE	NO. / SQM / M
	GRAVELS	873m²
	HERRINGBONE PATTERNED INTERLOCKS	2118m²
_____	KERBS	

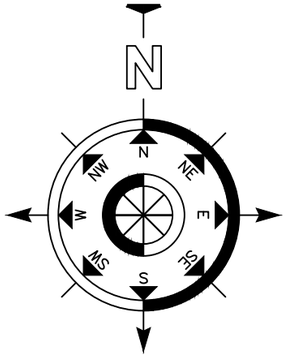

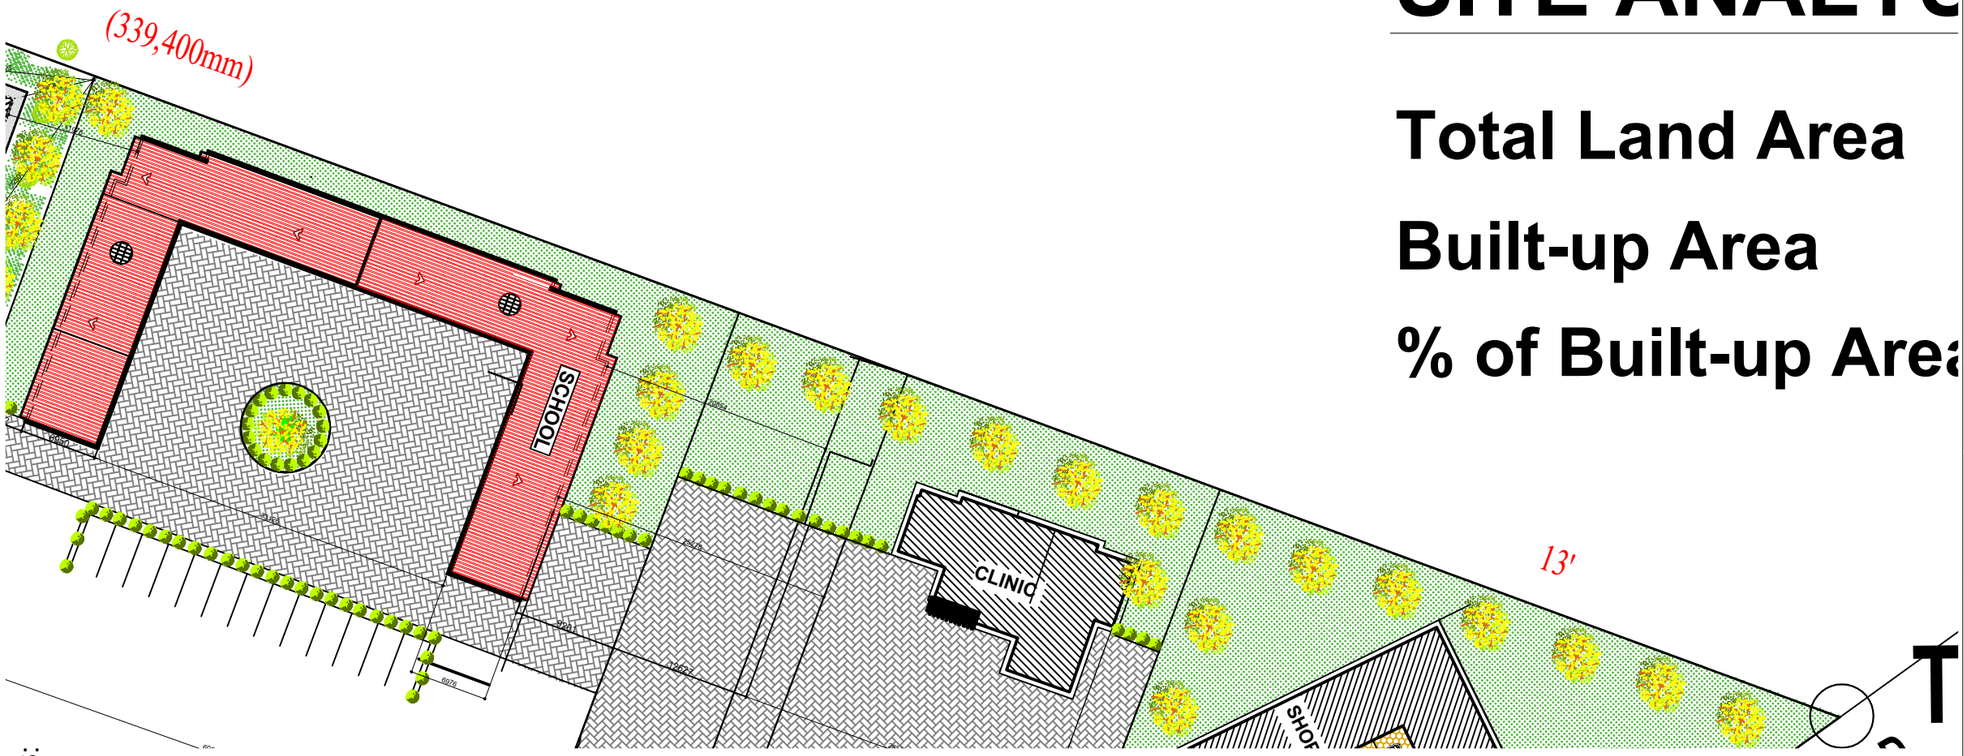

SITE ANALYS

Total Land Area

Built-up Area

% of Built-up Area

GENERAL NOTES:

Before embarking on any part of the project, study carefully and understand these drawings and other documents relating to the project.
-All drawings are to scale. check for scale on the drawing
- All dimensions are in millimetres.
- The Project Manager/Architect will not be responsible for any works not supervised by him.
- The Project Manager/Architect should be contacted in case of any ambiguities/clarifications.
- All Drawings are Properties of the Architect, whether the project is executed or not. They are therefore returnable to him on request and shall not be used on any other project or an exetension of the one foe which they are made without the written consent of the said Architect.

LOGO:

ABISS CONSULT LTD

CLIENT:

QATAR CHARITY ORGANISATION

PROJECT:

BORNO CENTER
EXTERNAL WORKS

DESIGN TEAM


Checked by : Arc. Ismaila Mohammed Jibril
Designed by : Abdullahi Ibrahim

DOCUMENT DATE
DECEMBER 2024

Drawing Name
LAND SCAPE PLAN

Layout ID
A.02C

Drawing Scale :1:500

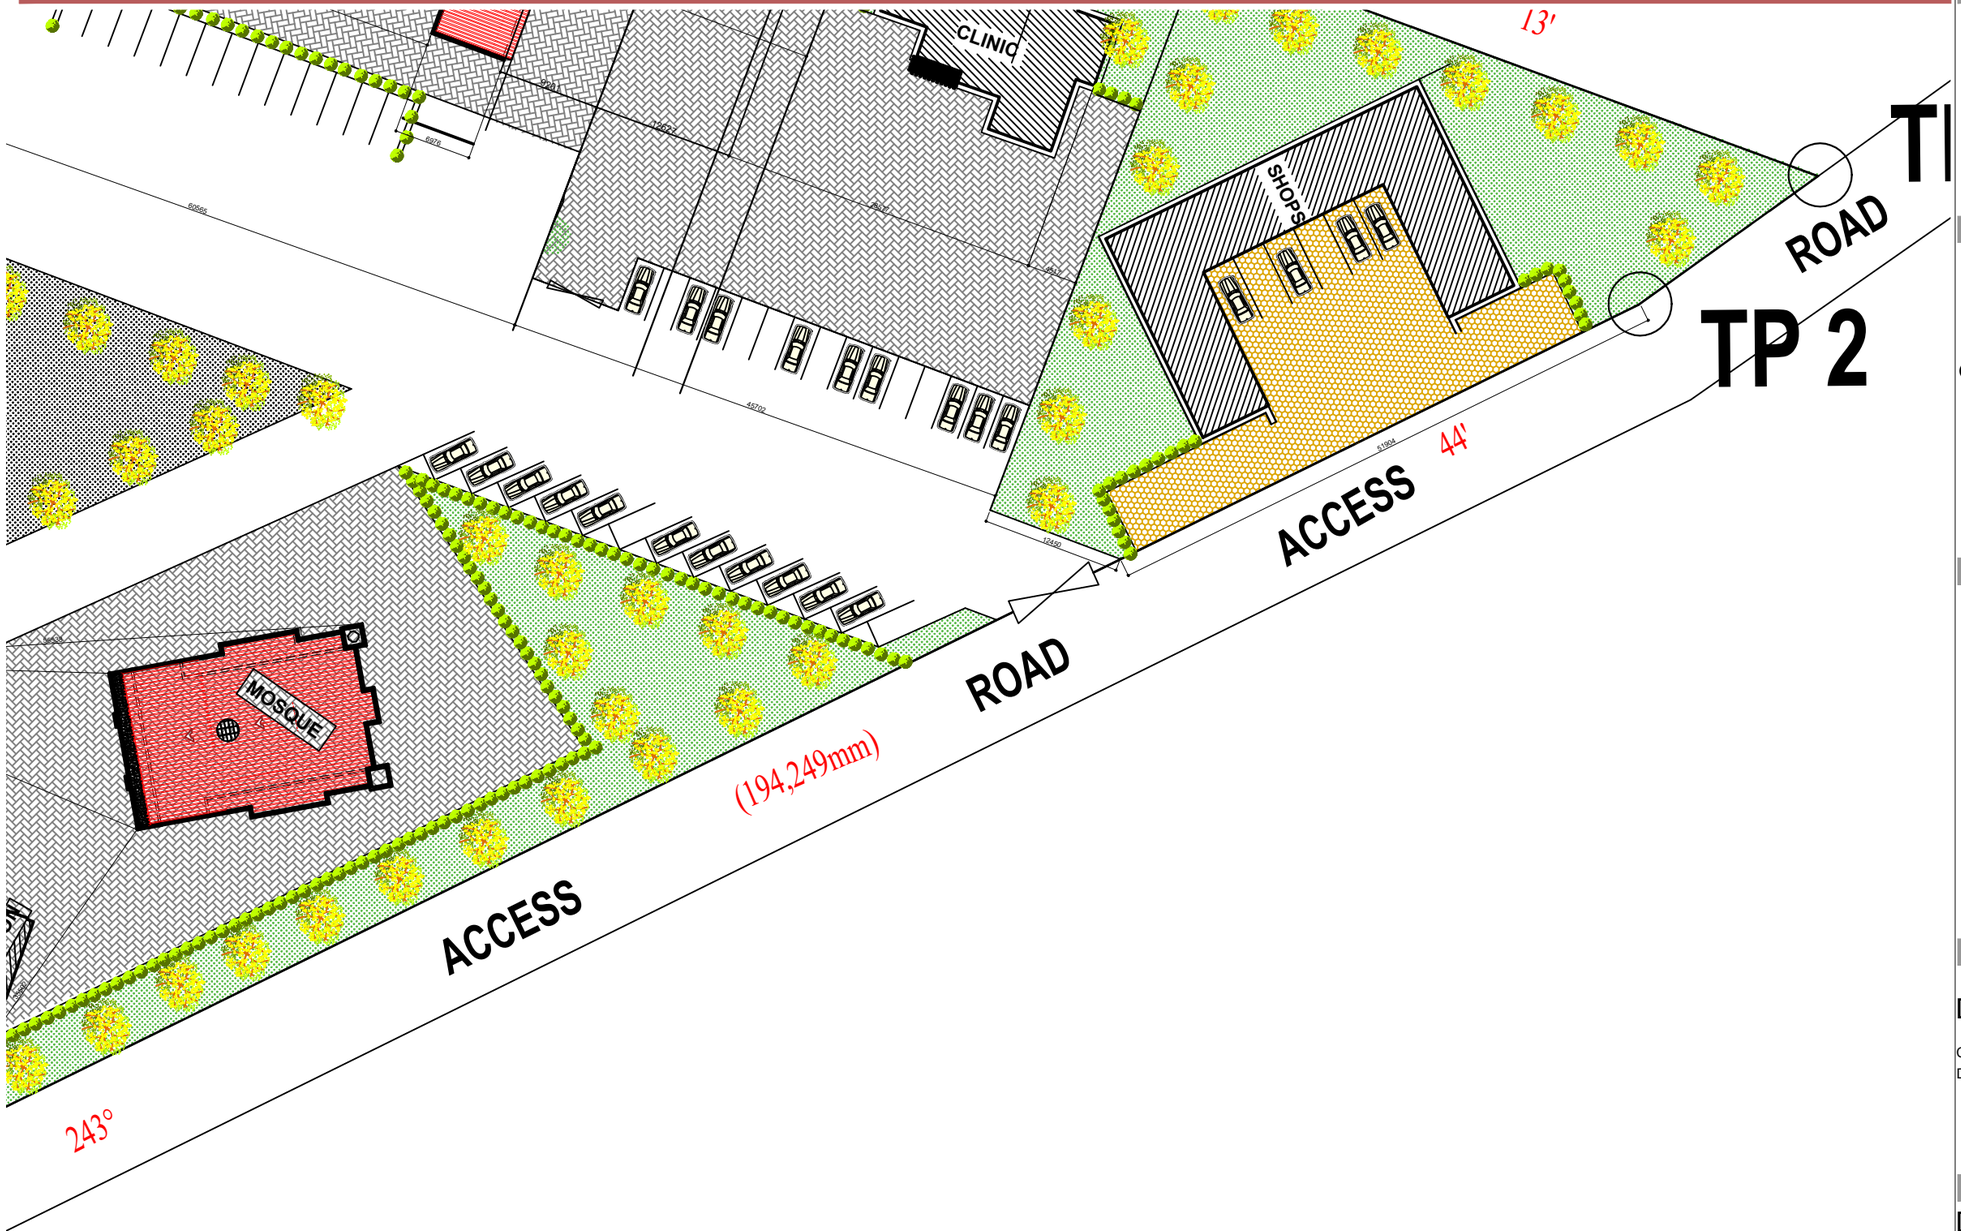

GENERAL NOTES:

Before embarking on any part of the project, study carefully and understand these drawings and other documents relating to the project.
-All drawings are to scale. check for scale on the drawing
- All dimensions are in millimetres.
- The Project Manager/Architect will not be responsible for any works not supervised by him.
- The Project Manager/Architect should be contacted in case of any ambiguities/clarifications.
- All Drawings are Properties of the Architect, whether the project is executed or not. They are therefore returnable to him on request and shall not be used on any other project or an exetension of the one foe which they are made without the written consent of the said Architect.

LOGO:

ABISS CONSULT LTD

CLIENT:

QATAR CHARITY ORGANISATION

PROJECT:

BORNO CENTER
EXTERNAL WORKS

DESIGN TEAM

Checked by : Arc. Ismaila Mohammed Jibril
Designed by : Abdullahi Ibrahim

DOCUMENT DATE
DECEMBER 2024

Drawing Name
LAND SCAPE PLAN

Layout ID
A.02D

Drawing Scale :1:500