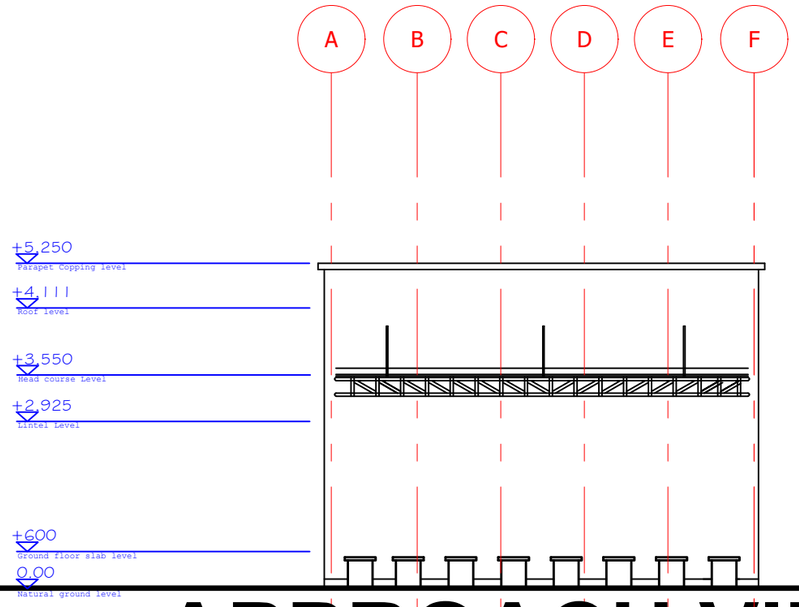


APPROACH VIEW

APPROACH VIEW

NOTES:

1. ALL DIMENSIONS ARE IN MILLIMETERS.
2. DIMENSIONS ARE TAKEN TO CENTER LINES OR STRUCTURAL SURFACES AND DO NOT INCLUDE FINISHES EXCEPT WHERE OTHERWISE STATED.
3. ARCHITECT IS TO BE NOTIFIED OF ANY DISCREPANCIES BETWEEN THIS DRAWING AND OTHERS INCLUDING THOSE ISSUED BY CONSULTANTS AND NOMINATED SUB-CONTRACTORS BEFORE COMMENCING WORK.
4. ALL FINISHES ARE AS SPECIFIED BY ARCHITECT EXCEPT WHERE STATED OTHERWISE.
5. NO DIMENSION SHOULD BE SCALED.



PROJECT:

CLIENT: QUATAR CHARITY ORGANISATION

Drawing Name:	ARCHITECTURAL DESIGN
APPROACH VIEW	
Drawing Scale:	Date:
1:100	FEBRUARY, 2023.
Layout ID: A.05	Status / Revision

APRN NO:	
CONSULTANT:	
Drawn by:	Chundusu Jonathan Simon
Designed by:	Chundusu Jonathan Simon
Checked by:	Arc. Yusuf Tijjani

Door Schedule

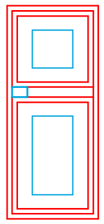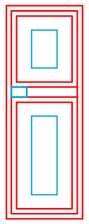Element ID	D2	D1	D3	
2D Symbol				
Orientation	L	R	L	R
	1	0	3	3
Sill height				
Head height				
Elevation				
Description	Standard Factory Made Flush Door from In house Skills Ltd, Fixed in Wooden Frame to Manufacturer's Fixing Detail			
Width	900mm		750mm	
Height	**2100mm**		2100mm	
Home Story	**Ground Floor**		Ground Floor	
Zone Name	Main entrance		Rest rooms	
Quantity	1		5	

SCHEDULE OF DOORS

NOTES:

1. ALL DIMENSIONS ARE IN MILLIMETERS.
2. DIMENSIONS ARE TAKEN TO CENTER LINES OR STRUCTURAL SURFACES AND DO NOT INCLUDE FINISHES EXCEPT WHERE OTHERWISE STATED.
3. ARCHITECT IS TO BE NOTIFIED OF ANY DISCREPANCIES BETWEEN THIS DRAWING AND OTHERS INCLUDING THOSE ISSUED BY CONSULTANTS AND NOMINATED SUB-CONTRACTORS BEFORE COMMENCING WORK.
4. ALL FINISHES ARE AS SPECIFIED BY ARCHITECT EXCEPT WHERE STATED OTHERWISE.
5. NO DIMENSION SHOULD BE SCALED.

PROJECT:

CLIENT:

Drawing Name: ARCHITECTURAL DESIGN

Schedule of Doors

Drawing Scale: NTS

Date: FEBRUARY, 2023.

Layout ID: A.10

Status

Revision


APRN NO:

CONSULTANT:

Drawn by: Chundusu Jonathan Simon

Designed by: Chundusu Jonathan Simon

Checked by: Arc. Yusuf Tijjani

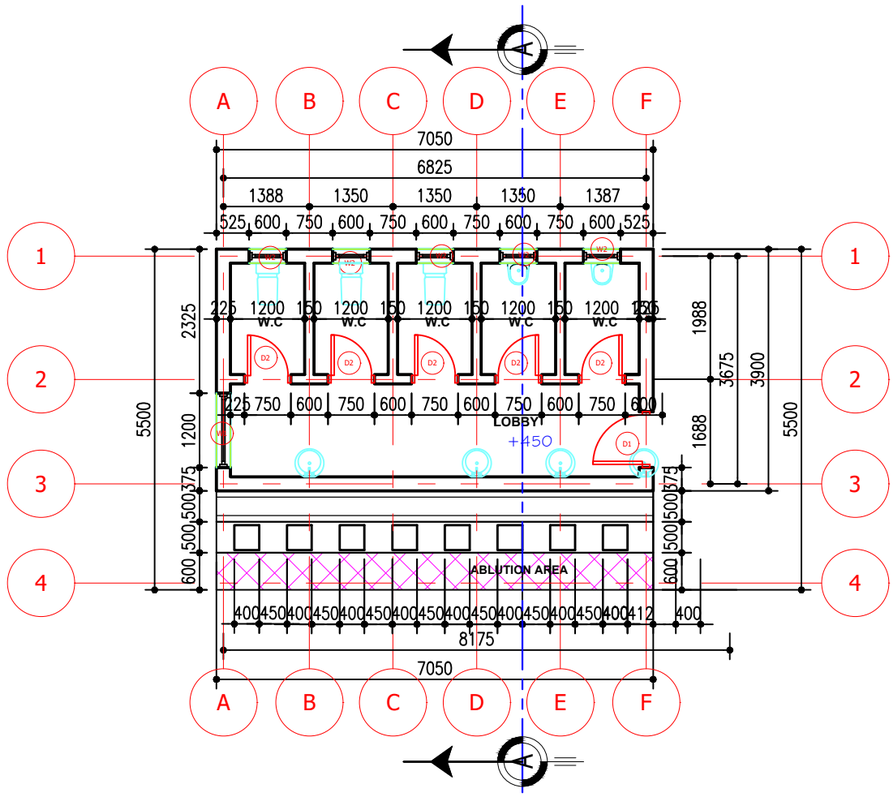

GROUND FLOOR PLAN

NOTES:

1. ALL DIMENSIONS ARE IN MILLIMETERS.
2. DIMENSIONS ARE TAKEN TO CENTER LINES OR STRUCTURAL SURFACES AND DO NOT INCLUDE FINISHES EXCEPT WHERE OTHERWISE STATED.
3. ARCHITECT IS TO BE NOTIFIED OF ANY DISCREPANCIES BETWEEN THIS DRAWING AND OTHERS INCLUDING THOSE ISSUED BY CONSULTANTS AND NOMINATED SUB-CONTRACTORS BEFORE COMMENCING WORK.
4. ALL FINISHES ARE AS SPECIFIED BY ARCHITECT EXCEPT WHERE STATED OTHERWISE.
5. NO DIMENSION SHOULD BE SCALED.

PROJECT:

CLIENT:

Drawing Name: ARCHITECTURAL DESIGN

GROUND FLOOR PLAN

Drawing Scale: 1:100

Date: FEBRUARY, 2023.

Layout ID: A.02

Status

Revision


APRN NO:

CONSULTANT:

Drawn by: Chundusu Jonathan Simon

Designed by: Chundusu Jonathan Simon

Checked by: Arc. Yusuf Tijjani

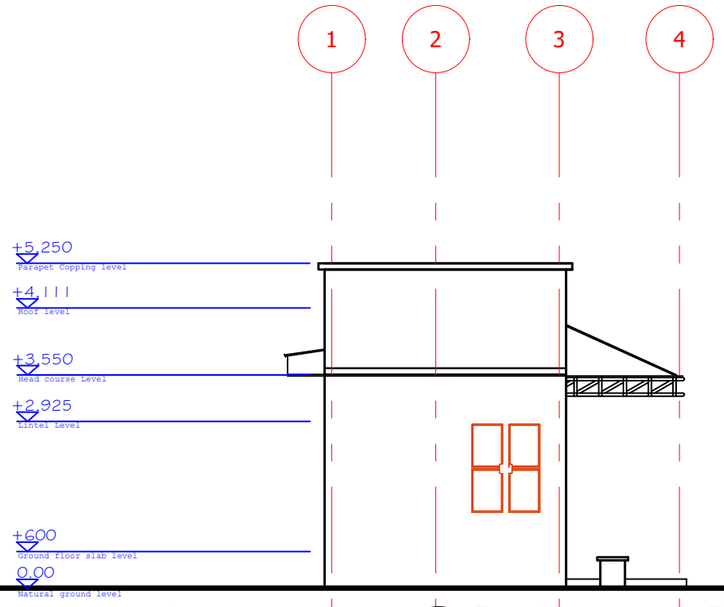

LEFT SIDE VIEW

LEFT SIDE VIEW

NOTES:

1. ALL DIMENSIONS ARE IN MILLIMETERS.
2. DIMENSIONS ARE TAKEN TO CENTER LINES OR STRUCTURAL SURFACES AND DO NOT INCLUDE FINISHES EXCEPT WHERE OTHERWISE STATED.
3. ARCHITECT IS TO BE NOTIFIED OF ANY DISCREPANCIES BETWEEN THIS DRAWING AND OTHERS INCLUDING THOSE ISSUED BY CONSULTANTS AND NOMINATED SUB-CONTRACTORS BEFORE COMMENCING WORK.
4. ALL FINISHES ARE AS SPECIFIED BY ARCHITECT EXCEPT WHERE STATED OTHERWISE.
5. NO DIMENSION SHOULD BE SCALED.

PROJECT:

CLIENT:

Drawing Name: ARCHITECTURAL DESIGN

LEFT SIDE VIEW

Drawing Scale: 1:100

Date: FEBRUARY, 2023.

Layout ID: A.08

Status

Revision


APRN NO:

CONSULTANT:

Drawn by: Chundusu Jonathan Simon

Designed by: Chundusu Jonathan Simon

Checked by: Arc. Yusuf Tijjani

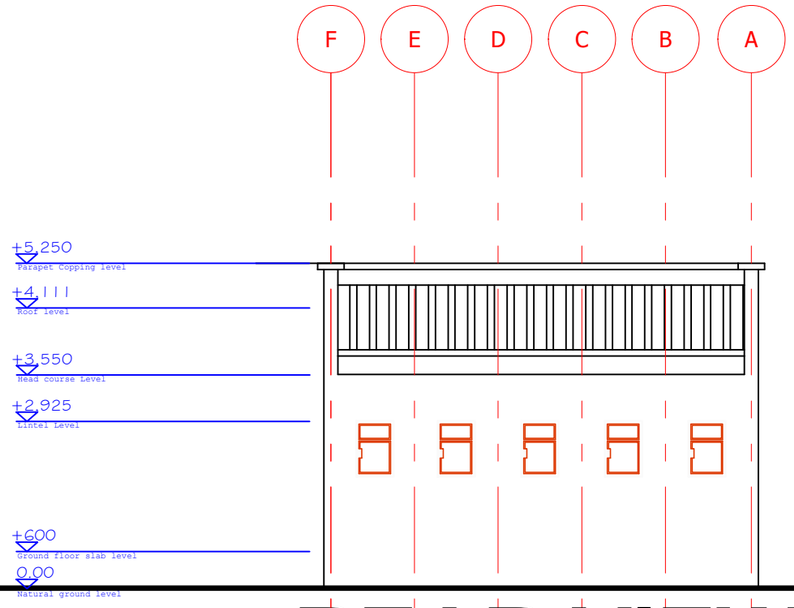

REAR VIEW

REAR VIEW

NOTES:

1. ALL DIMENSIONS ARE IN MILLIMETERS.
2. DIMENSIONS ARE TAKEN TO CENTER LINES OR STRUCTURAL SURFACES AND DO NOT INCLUDE FINISHES EXCEPT WHERE OTHERWISE STATED.
3. ARCHITECT IS TO BE NOTIFIED OF ANY DISCREPANCIES BETWEEN THIS DRAWING AND OTHERS INCLUDING THOSE ISSUED BY CONSULTANTS AND NOMINATED SUB-CONTRACTORS BEFORE COMMENCING WORK.
4. ALL FINISHES ARE AS SPECIFIED BY ARCHITECT EXCEPT WHERE STATED OTHERWISE.
5. NO DIMENSION SHOULD BE SCALED.

PROJECT:

CLIENT:

Drawing Name: ARCHITECTURAL DESIGN

REAR VIEW

Drawing Scale: 1:100

Date: FEBRUARY, 2023.

Layout ID: A.06

Status

Revision


APRN NO:

CONSULTANT:

Drawn by: Chundusu Jonathan Simon

Designed by: Chundusu Jonathan Simon

Checked by: Arc. Yusuf Tijjani

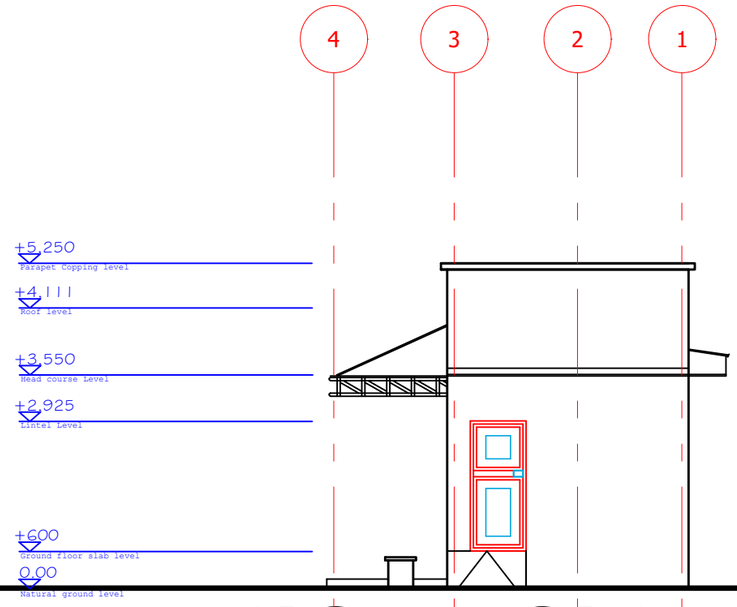

RIGHT SIDE VIEW

RIGHT SIDE VIEW

NOTES:

1. ALL DIMENSIONS ARE IN MILLIMETERS.
2. DIMENSIONS ARE TAKEN TO CENTER LINES OR STRUCTURAL SURFACES AND DO NOT INCLUDE FINISHES EXCEPT WHERE OTHERWISE STATED.
3. ARCHITECT IS TO BE NOTIFIED OF ANY DISCREPANCIES BETWEEN THIS DRAWING AND OTHERS INCLUDING THOSE ISSUED BY CONSULTANTS AND NOMINATED SUB-CONTRACTORS BEFORE COMMENCING WORK.
4. ALL FINISHES ARE AS SPECIFIED BY ARCHITECT EXCEPT WHERE STATED OTHERWISE.
5. NO DIMENSION SHOULD BE SCALED.

PROJECT:

CLIENT:

Drawing Name: ARCHITECTURAL DESIGN

RIGHT SIDE VIEW

Drawing Scale: 1:100

Date: FEBRUARY, 2023.

Layout ID: A.07

Status

Revision


APRN NO:

CONSULTANT:

Drawn by: Chundusu Jonathan Simon


Designed by: Chundusu Jonathan Simon

Checked by: Arc. Yusuf Tijjani

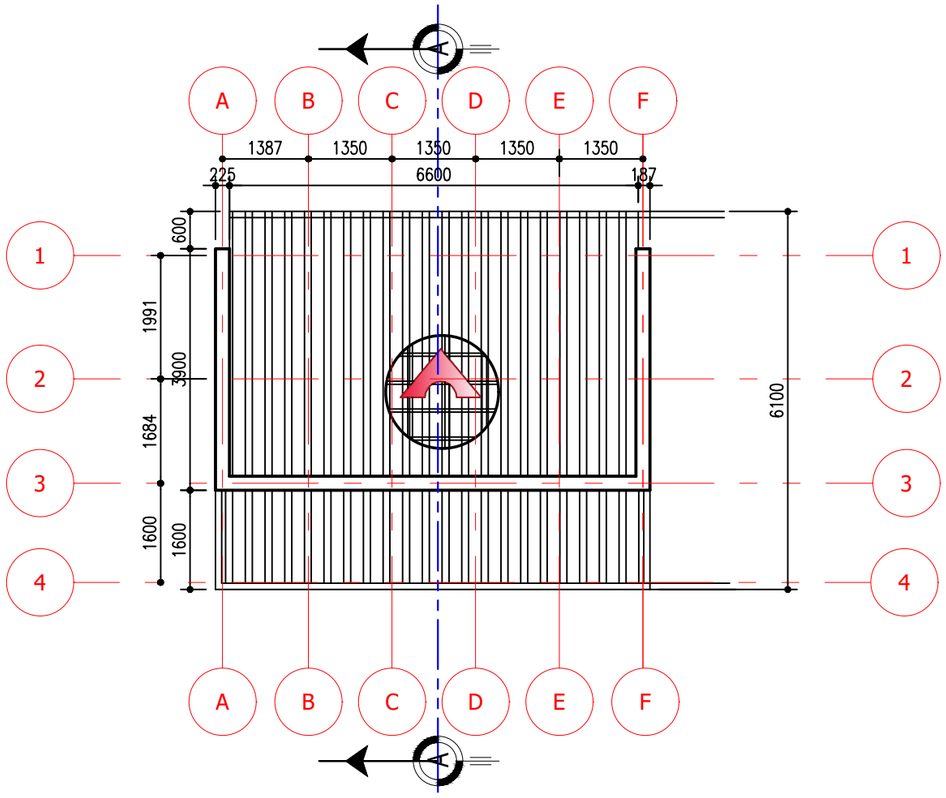

ROOF PLAN

NOTES: 1. ALL DIMENSIONS ARE IN MILLIMETERS. 2. DIMENSIONS ARE TAKEN TO CENTER LINES OR STRUCTURAL SURFACES AND DO NOT INCLUDE FINISHES EXCEPT WHERE OTHERWISE STATED. 3. ARCHITECT IS TO BE NOTIFIED OF ANY DISCREPANCIES BETWEEN THIS DRAWING AND OTHERS INCLUDING THOSE ISSUED BY CONSULTANTS AND NOMINATED SUB-CONTRACTORS BEFORE COMMENCING WORK. 4. ALL FINISHES ARE AS SPECIFIED BY ARCHITECT EXCEPT WHERE STATED OTHERWISE. 5. NO DIMENSION SHOULD BE SCALED.	PROJECT:	Drawing Name:	ARCHITECTURAL DESIGN	APRN NO:
		ROOF PLAN		CONSULTANT:
		Drawing Scale: 1:100	Date: FEBRUARY, 2023.	
				Drawn by: Chundusu Jonathan Simon
	CLIENT:	Layout ID: A.03	Status / Revision	Designed by: Chundusu Jonathan Simon
				Checked by: Arc. Yusuf Tijjani

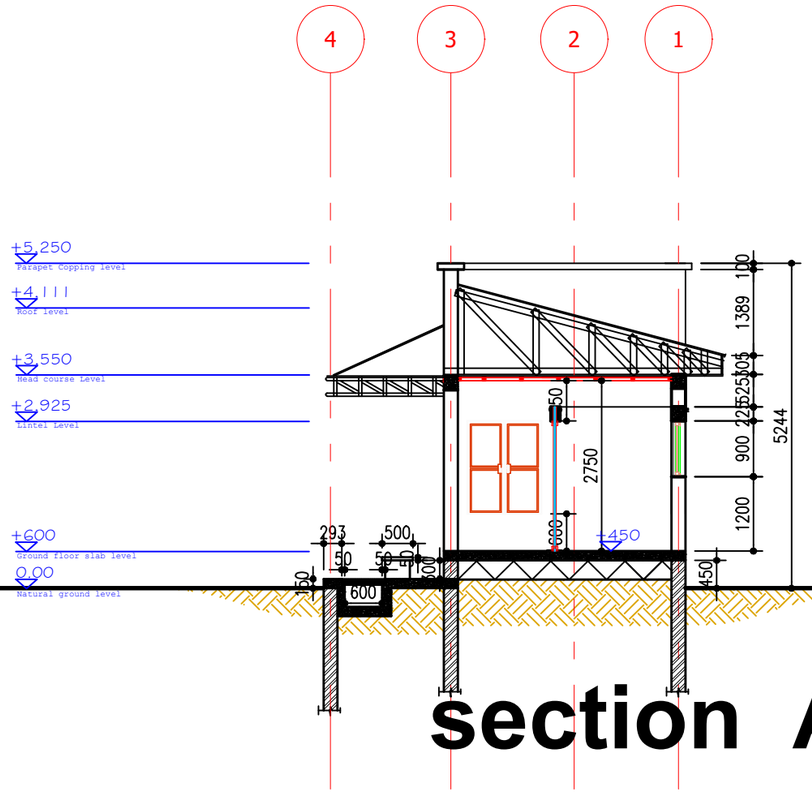

section A-A

SECTION A-A

NOTES:

1. ALL DIMENSIONS ARE IN MILLIMETERS.
2. DIMENSIONS ARE TAKEN TO CENTER LINES OR STRUCTURAL SURFACES AND DO NOT INCLUDE FINISHES EXCEPT WHERE OTHERWISE STATED.
3. ARCHITECT IS TO BE NOTIFIED OF ANY DISCREPANCIES BETWEEN THIS DRAWING AND OTHERS INCLUDING THOSE ISSUED BY CONSULTANTS AND NOMINATED SUB-CONTRACTORS BEFORE COMMENCING WORK.
4. ALL FINISHES ARE AS SPECIFIED BY ARCHITECT EXCEPT WHERE STATED OTHERWISE.
5. NO DIMENSION SHOULD BE SCALED.

PROJECT:

CLIENT:


Drawing Name:	ARCHITECTURAL DESIGN
SECTION A-A	
Drawing Scale: 1:100	Date: FEBRUARY, 2023.
Layout ID: A.04	Status / Revision

APRN NO:

CONSULTANT:

Drawn by:	Chundusu Jonathan Simon
Designed by:	Chundusu Jonathan Simon
Checked by:	Arc. Yusuf Tijjani

Window Schedule

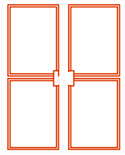Element ID	W1	W2
2D Symbol		
Sill height	600mm	1200mm
Head height	2100mm	2100mm
Elevation		
Description	Standard Aluminum Casement Window With 6mm Thick Reflective Glass (fixed to a sub-frame)	
Width	1200mm	600mm
Height	1500mm	900mm
Home Story	Ground Floor	Ground Floor
Zone Name	Water closet	Water Closet
Quantity	1	5

SCHEDULE OF WINDOWS

NOTES:

1. ALL DIMENSIONS ARE IN MILLIMETERS.
2. DIMENSIONS ARE TAKEN TO CENTER LINES OR STRUCTURAL SURFACES AND DO NOT INCLUDE FINISHES EXCEPT WHERE OTHERWISE STATED.
3. ARCHITECT IS TO BE NOTIFIED OF ANY DISCREPANCIES BETWEEN THIS DRAWING AND OTHERS INCLUDING THOSE ISSUED BY CONSULTANTS AND NOMINATED SUB-CONTRACTORS BEFORE COMMENCING WORK.
4. ALL FINISHES ARE AS SPECIFIED BY ARCHITECT EXCEPT WHERE STATED OTHERWISE.
5. NO DIMENSION SHOULD BE SCALED.

PROJECT:

CLIENT:

Drawing Name: ARCHITECTURAL DESIGN

Schedule of Windows

Drawing Scale: NTS

Date: FEBRUARY, 2023.

Layout ID: A.09 Status Revision


APRN NO:

CONSULTANT:

Drawn by: Chundusu Jonathan Simon

Designed by: Chundusu Jonathan Simon

Checked by: Arc. Yusuf Tijjani

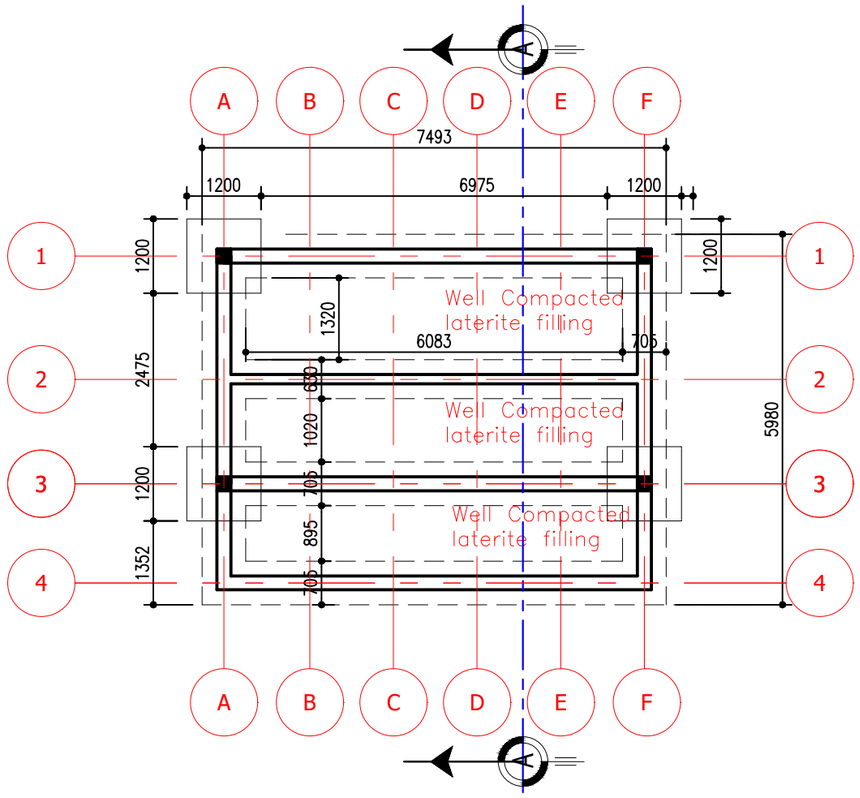

FOUNDATION PLAN

NOTES:

1. ALL DIMENSIONS ARE IN MILLIMETERS.
2. DIMENSIONS ARE TAKEN TO CENTER LINES OR STRUCTURAL SURFACES AND DO NOT INCLUDE FINISHES EXCEPT WHERE OTHERWISE STATED.
3. ARCHITECT IS TO BE NOTIFIED OF ANY DISCREPANCIES BETWEEN THIS DRAWING AND OTHERS INCLUDING THOSE ISSUED BY CONSULTANTS AND NOMINATED SUB-CONTRACTORS BEFORE COMMENCING WORK.
4. ALL FINISHES ARE AS SPECIFIED BY ARCHITECT EXCEPT WHERE STATED OTHERWISE.
5. NO DIMENSION SHOULD BE SCALED.

PROJECT:

CLIENT:

Drawing Name: ARCHITECTURAL DESIGN

FOUNDATION PLAN

Drawing Scale: 1:100

Date: FEBRUARY, 2023.

Layout ID: A.01

Status

Revision


APRN NO:

CONSULTANT:

Drawn by: Chundusu Jonathan Simon

Designed by: Chundusu Jonathan Simon

Checked by: Arc. Yusuf Tijjani

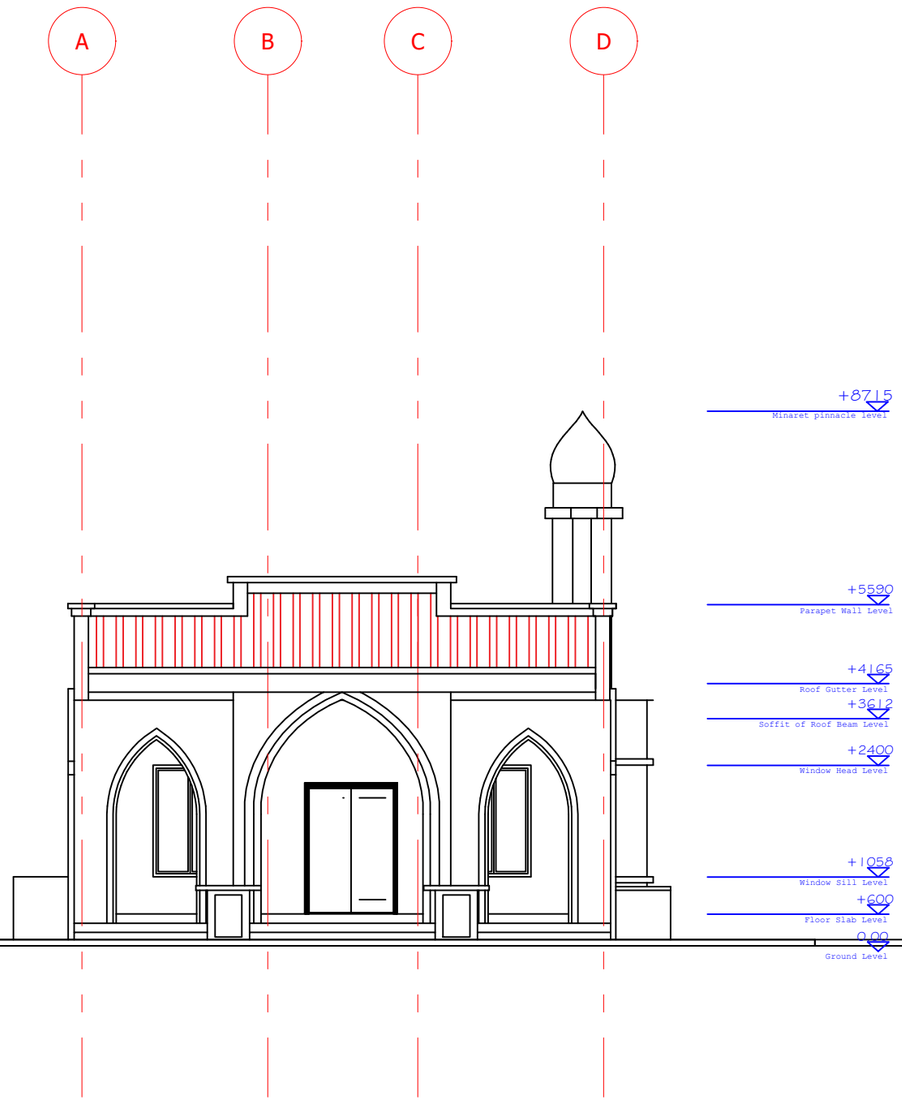

APPROACH VIEW

NOTES:

1. ALL DIMENSIONS ARE IN MILLIMETERS.
2. DIMENSIONS ARE TAKEN TO CENTER LINES OR STRUCTURAL SURFACES AND DO NOT INCLUDE FINISHES EXCEPT WHERE OTHERWISE STATED.
3. ARCHITECT IS TO BE NOTIFIED OF ANY DISCREPANCIES BETWEEN THIS DRAWING AND OTHERS INCLUDING THOSE ISSUED BY CONSULTANTS AND NOMINATED SUB-CONTRACTORS BEFORE COMMENCING WORK.
4. ALL FINISHES ARE AS SPECIFIED BY ARCHITECT EXCEPT WHERE STATED OTHERWISE.
5. NO DIMENSION SHOULD BE SCALED.

PROJECT:

CLIENT:

Drawing Name: ARCHITECTURAL DESIGN

APPROACH VIEW

Drawing Scale: 1:100

Date: FEBRUARY, 2023.

Layout ID: A.05

Status

Revision

APRN NO:





CONSULTANT:

Drawn by: Chundusu Jonathan Simon

Designed by: Arc. Yusuf Tijjani

Checked by: Arc. Yusuf Tijjani

Door Schedule

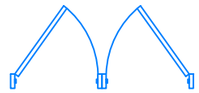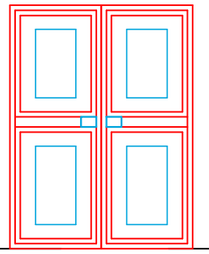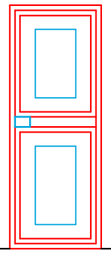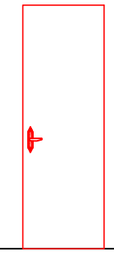Element ID	D1	D2	D3
2D Symbol			
Orientation	L R	L R	L R
		2 2	2 2
Sill height	0.00mm		
Head height	2100mm		
Elevation			
Description	Standard Steel China Security Door (70mm guage)	Standard Steel China Security Door (70mm guage)	Standard China American Steel Door (Wall nut)
Width	1800mm	900mm	750mm
Height	2100mm	2100mm	2100mm
Home Story	Ground Floor	Ground Floor	Ground Floor
Zone Name	Masjid	Masjid, Mihrab and Toilet	Matjar & W.C
Quantity	1	4	7

SCHEDULE OF DOORS

NOTES:


1. ALL DIMENSIONS ARE IN MILLIMETERS.
2. DIMENSIONS ARE TAKEN TO CENTER LINES OR STRUCTURAL SURFACES AND DO NOT INCLUDE FINISHES EXCEPT WHERE OTHERWISE STATED.
3. ARCHITECT IS TO BE NOTIFIED OF ANY DISCREPANCIES BETWEEN THIS DRAWING AND OTHERS INCLUDING THOSE ISSUED BY CONSULTANTS AND NOMINATED SUB-CONTRACTORS BEFORE COMMENCING WORK.
4. ALL FINISHES ARE AS SPECIFIED BY ARCHITECT EXCEPT WHERE STATED OTHERWISE.
5. NO DIMENSION SHOULD BE SCALED.

PROJECT:
PROPOSED MOSQUE DEVELOPMENT (80m²):

CLIENT: QATAR CHARITY

Drawing Name: ARCHITECTURAL DESIGN
Schedule of Doors
Drawing Scale: NTS
Date: SEPTEMBER, 2020.
Layout ID: A.16
Status
Revision

APRN NO:
CONSULTANT:
Drawn by: Arc. Yusuf Tijjani
Designed by: Arc. Yusuf Tijjani
Checked by: Arc. Yusuf Tijjani

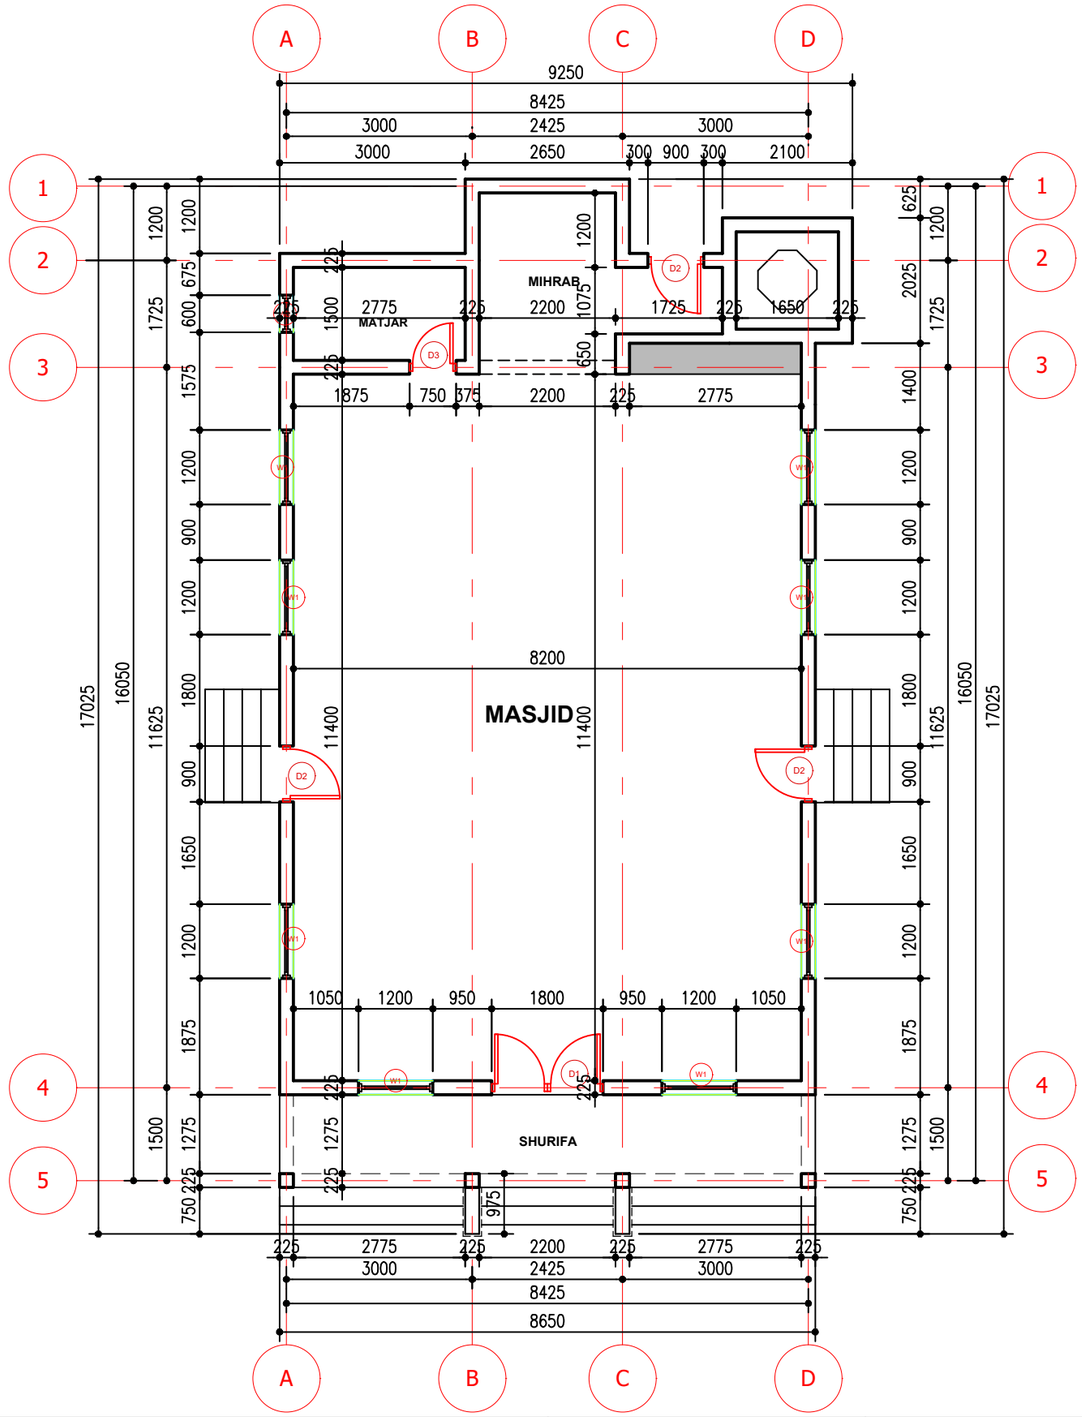

GROUND FLOOR PLAN

NOTES:

1. ALL DIMENSIONS ARE IN MILLIMETERS.
2. DIMENSIONS ARE TAKEN TO CENTER LINES OR STRUCTURAL SURFACES AND DO NOT INCLUDE FINISHES EXCEPT WHERE OTHERWISE STATED.
3. ARCHITECT IS TO BE NOTIFIED OF ANY DISCREPANCIES BETWEEN THIS DRAWING AND OTHERS INCLUDING THOSE ISSUED BY CONSULTANTS AND NOMINATED SUB-CONTRACTORS BEFORE COMMENCING WORK.
4. ALL FINISHES ARE AS SPECIFIED BY ARCHITECT EXCEPT WHERE STATED OTHERWISE.
5. NO DIMENSION SHOULD BE SCALED.

PROJECT:

CLIENT:

Drawing Name: ARCHITECTURAL DESIGN

GROUND FLOOR PLAN

Drawing Scale: 1:100

Date: FEBRUARY, 2023.

Layout ID: A.02 Status Revision


APRN NO:

CONSULTANT:

Drawn by: Chundusu Jonathan Simon

Designed by: Chundusu Jonathan Simon

Checked by: Arc. Yusuf Tijjani

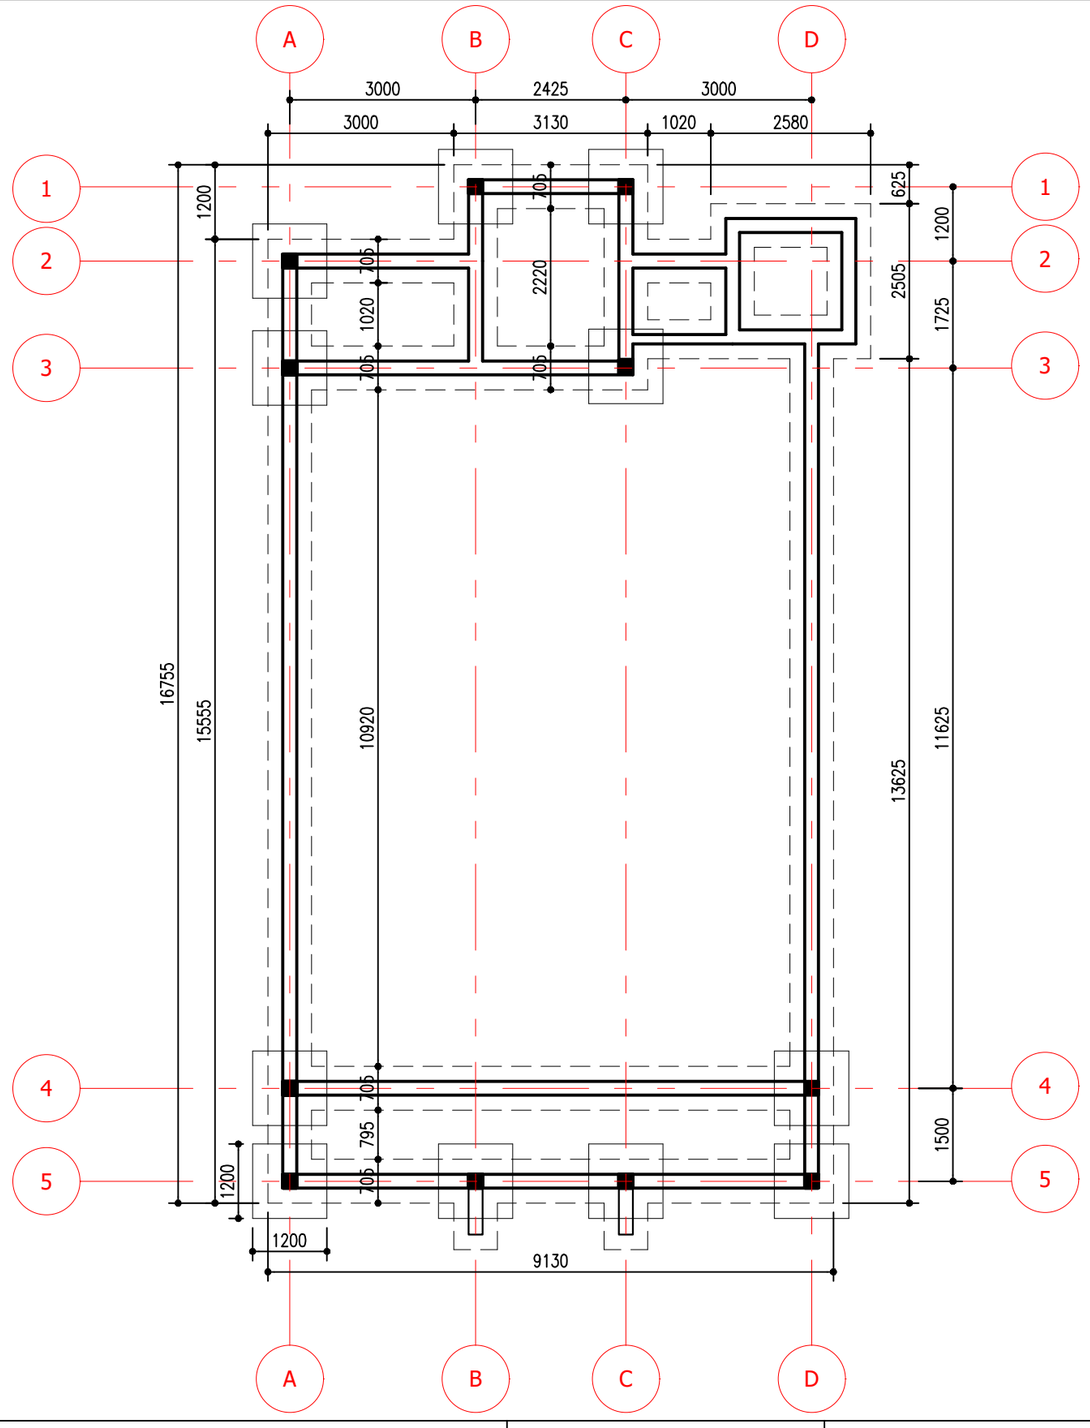

FOUNDATION PLAN

NOTES:

1. ALL DIMENSIONS ARE IN MILLIMETERS.
2. DIMENSIONS ARE TAKEN TO CENTER LINES OR STRUCTURAL SURFACES AND DO NOT INCLUDE FINISHES EXCEPT WHERE OTHERWISE STATED.
3. ARCHITECT IS TO BE NOTIFIED OF ANY DISCREPANCIES BETWEEN THIS DRAWING AND OTHERS INCLUDING THOSE ISSUED BY CONSULTANTS AND NOMINATED SUB-CONTRACTORS BEFORE COMMENCING WORK.
4. ALL FINISHES ARE AS SPECIFIED BY ARCHITECT EXCEPT WHERE STATED OTHERWISE.
5. NO DIMENSION SHOULD BE SCALED.

PROJECT:

CLIENT:

Drawing Name: ARCHITECTURAL DESIGN

FOUNDATION PLAN

Drawing Scale: 1:100

Date: FEBRUARY, 2023.

Layout ID: A.01 Status Revision


APRN NO:

CONSULTANT:

Drawn by: Chundusu Jonathan Simon

Designed by: Arc. Yusuf Tijjani

Checked by: Arc. Yusuf Tijjani

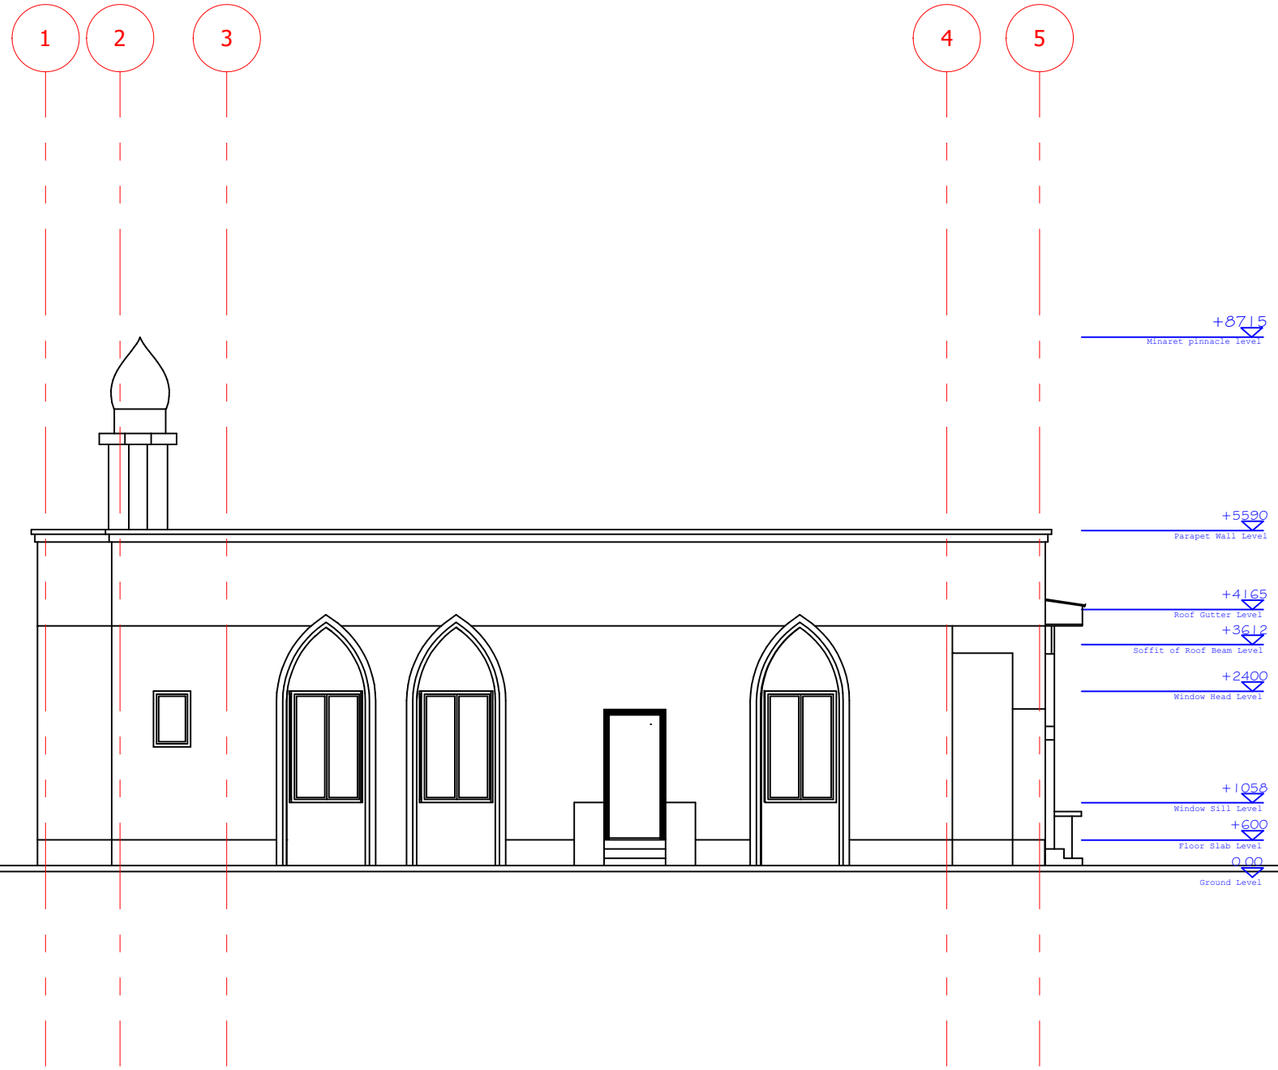

LEFT SIDE VIEW

NOTES:

1. ALL DIMENSIONS ARE IN MILLIMETERS.
2. DIMENSIONS ARE TAKEN TO CENTER LINES OR STRUCTURAL SURFACES AND DO NOT INCLUDE FINISHES EXCEPT WHERE OTHERWISE STATED.
3. ARCHITECT IS TO BE NOTIFIED OF ANY DISCREPANCIES BETWEEN THIS DRAWING AND OTHERS INCLUDING THOSE ISSUED BY CONSULTANTS AND NOMINATED SUB-CONTRACTORS BEFORE COMMENCING WORK.
4. ALL FINISHES ARE AS SPECIFIED BY ARCHITECT EXCEPT WHERE STATED OTHERWISE.
5. NO DIMENSION SHOULD BE SCALED.

PROJECT:

CLIENT:

Drawing Name: ARCHITECTURAL DESIGN

LEFT SIDE VIEW

Drawing Scale: 1:100

Date: FEBRUARY, 2023.

Layout ID: A.08

Status

Revision


APRN NO:

CONSULTANT:

Drawn by: Chundusu Jonathan Simon

Designed by: Arc. Yusuf Tijjani

Checked by: Arc. Yusuf Tijjani

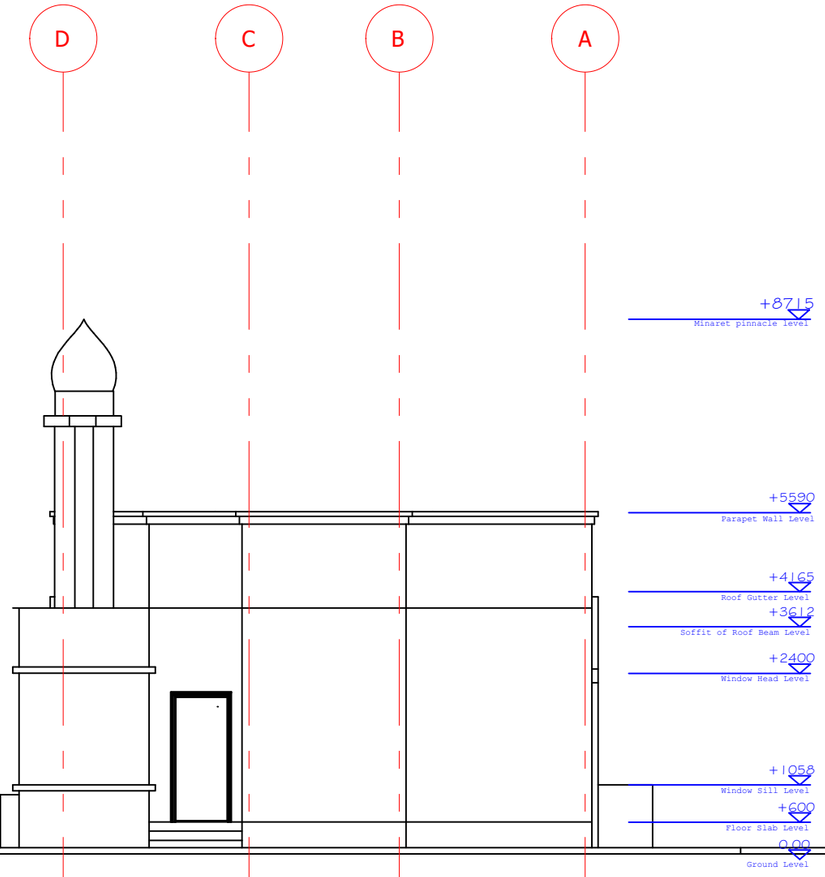

REAR VIEW

NOTES:

1. ALL DIMENSIONS ARE IN MILLIMETERS.
2. DIMENSIONS ARE TAKEN TO CENTER LINES OR STRUCTURAL SURFACES AND DO NOT INCLUDE FINISHES EXCEPT WHERE OTHERWISE STATED.
3. ARCHITECT IS TO BE NOTIFIED OF ANY DISCREPANCIES BETWEEN THIS DRAWING AND OTHERS INCLUDING THOSE ISSUED BY CONSULTANTS AND NOMINATED SUB-CONTRACTORS BEFORE COMMENCING WORK.
4. ALL FINISHES ARE AS SPECIFIED BY ARCHITECT EXCEPT WHERE STATED OTHERWISE.
5. NO DIMENSION SHOULD BE SCALED.

PROJECT:

CLIENT:

Drawing Name: ARCHITECTURAL DESIGN

REAR VIEW

Drawing Scale: 1:100

Date: FEBRUARY, 2023.

Layout ID: A.06

Status

Revision


APRN NO:

CONSULTANT:

Drawn by: Chundusu Jonathan Simon

Designed by: Arc. Yusuf Tijjani

Checked by: Arc. Yusuf Tijjani

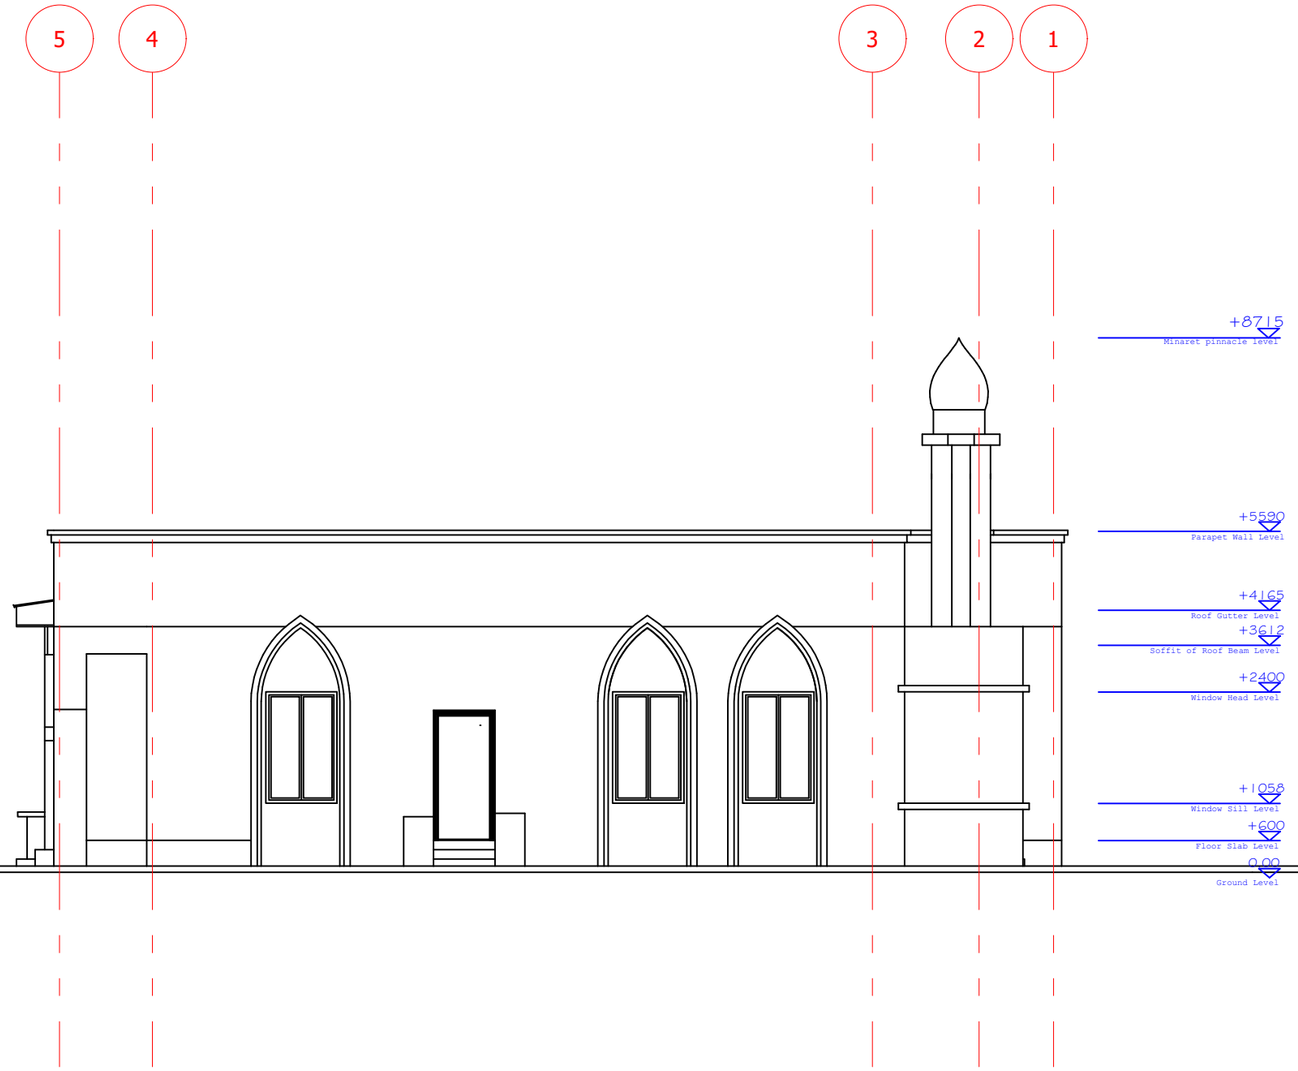

RIGHT SIDE VIEW

NOTES:

1. ALL DIMENSIONS ARE IN MILLIMETERS.
2. DIMENSIONS ARE TAKEN TO CENTER LINES OR STRUCTURAL SURFACES AND DO NOT INCLUDE FINISHES EXCEPT WHERE OTHERWISE STATED.
3. ARCHITECT IS TO BE NOTIFIED OF ANY DISCREPANCIES BETWEEN THIS DRAWING AND OTHERS INCLUDING THOSE ISSUED BY CONSULTANTS AND NOMINATED SUB-CONTRACTORS BEFORE COMMENCING WORK.
4. ALL FINISHES ARE AS SPECIFIED BY ARCHITECT EXCEPT WHERE STATED OTHERWISE.
5. NO DIMENSION SHOULD BE SCALED.

PROJECT:

CLIENT:

Drawing Name: ARCHITECTURAL DESIGN

RIGHT SIDE VIEW

Drawing Scale: 1:100

Date: FEBRUARY, 2023.

Layout ID: A.07

Status

Revision


APRN NO:

CONSULTANT:

Drawn by: Chundusu Jonathan Simon

Designed by: Arc. Yusuf Tijjani

Checked by: Arc. Yusuf Tijjani

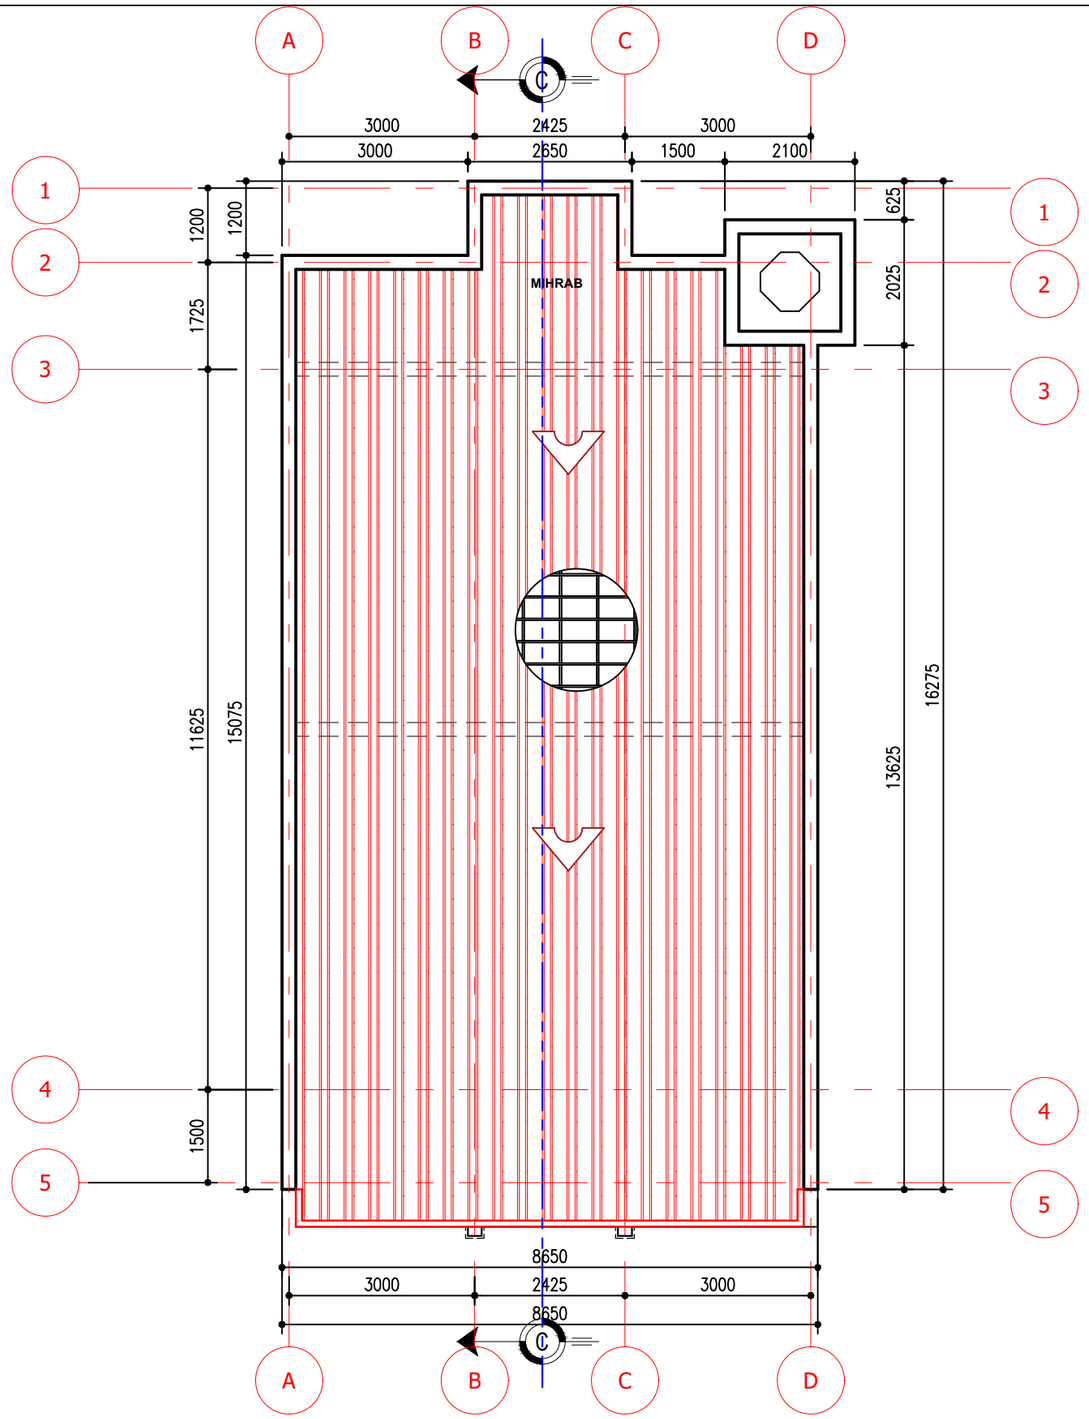

ROOF PLAN

NOTES:

1. ALL DIMENSIONS ARE IN MILLIMETERS.
2. DIMENSIONS ARE TAKEN TO CENTER LINES OR STRUCTURAL SURFACES AND DO NOT INCLUDE FINISHES EXCEPT WHERE OTHERWISE STATED.
3. ARCHITECT IS TO BE NOTIFIED OF ANY DISCREPANCIES BETWEEN THIS DRAWING AND OTHERS INCLUDING THOSE ISSUED BY CONSULTANTS AND NOMINATED SUB-CONTRACTORS BEFORE COMMENCING WORK.
4. ALL FINISHES ARE AS SPECIFIED BY ARCHITECT EXCEPT WHERE STATED OTHERWISE.
5. NO DIMENSION SHOULD BE SCALED.

PROJECT:

CLIENT:

Drawing Name: ARCHITECTURAL DESIGN

ROOF PLAN

Drawing Scale: 1:100

Date: FEBRUARY, 2023.

Layout ID: A.03

Status

Revision


APRN NO:

CONSULTANT:

Drawn by: Chundusu Jonathan Simon

Designed by: Chundusu Jonathan Simon

Checked by: Arc. Yusuf Tijjani

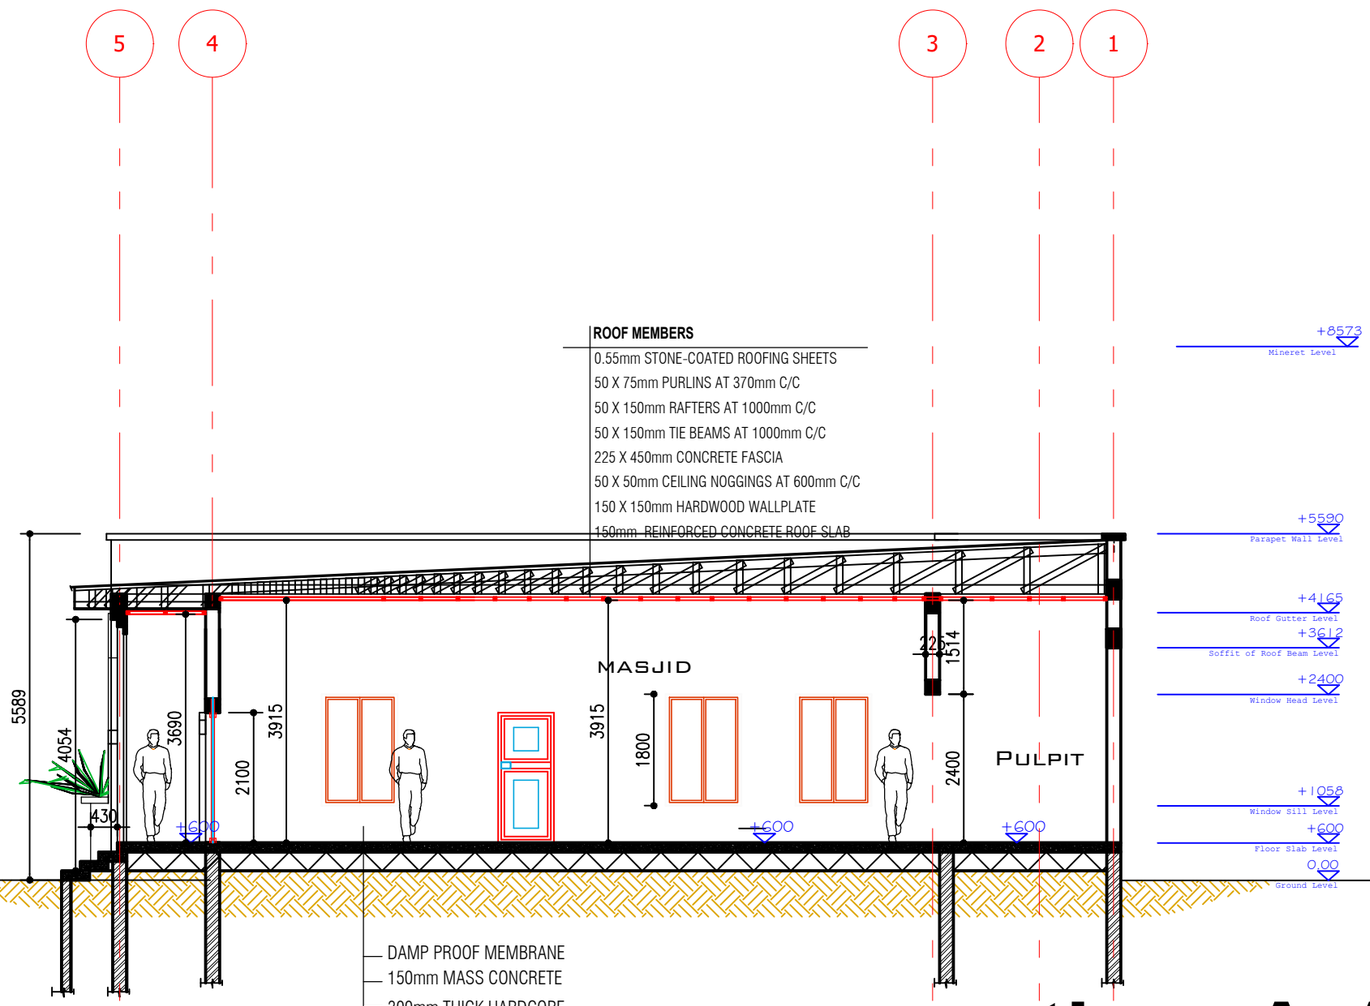

section A-A

SECTION

NOTES:

1. ALL DIMENSIONS ARE IN MILLIMETERS.
2. DIMENSIONS ARE TAKEN TO CENTER LINES OR STRUCTURAL SURFACES AND DO NOT INCLUDE FINISHES EXCEPT WHERE OTHERWISE STATED.
3. ARCHITECT IS TO BE NOTIFIED OF ANY DISCREPANCIES BETWEEN THIS DRAWING AND OTHERS INCLUDING THOSE ISSUED BY CONSULTANTS AND NOMINATED SUB-CONTRACTORS BEFORE COMMENCING WORK.
4. ALL FINISHES ARE AS SPECIFIED BY ARCHITECT EXCEPT WHERE STATED OTHERWISE.
5. NO DIMENSION SHOULD BE SCALED.

PROJECT:

CLIENT: QATAR CHARITY ORGANISATION

Drawing Name:	ARCHITECTURAL DESIGN
SECTION	
Drawing Scale: 1:100	Date: FEBRUARY, 2023.
Layout ID: A.04	Status / Revision

APRN NO:



CONSULTANT:

Drawn by: Chundusu Jonathan Simon

Designed by: Arc. Yusuf Tijjani

Checked by: Arc. Yusuf Tijjani

Window Schedule

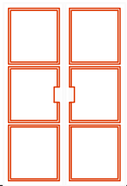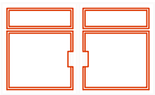Element ID	W1	W2	W3
2D Symbol			
Sill height	600mm	1200mm	1500mm
Head height	2400mm	2100mm	2100mm
Elevation			
Description	Standard Aluminum Casement Window With 6mm Thick Reflective Glass (fixed to a sub-frame)		
Width	1200mm	1200mm	600mm
Height	1800mm	900mm	600mm
Home Story	Ground Floor	Ground Floor	Ground Floor
Zone Name	Masjid	Toilet	W.C
Quantity	8	1	7

SCHEDULE OF WINDOWS

NOTES:

1. ALL DIMENSIONS ARE IN MILLIMETERS.
2. DIMENSIONS ARE TAKEN TO CENTER LINES OR STRUCTURAL SURFACES AND DO NOT INCLUDE FINISHES EXCEPT WHERE OTHERWISE STATED.
3. ARCHITECT IS TO BE NOTIFIED OF ANY DISCREPANCIES BETWEEN THIS DRAWING AND OTHERS INCLUDING THOSE ISSUED BY CONSULTANTS AND NOMINATED SUB-CONTRACTORS BEFORE COMMENCING WORK.
4. ALL FINISHES ARE AS SPECIFIED BY ARCHITECT EXCEPT WHERE STATED OTHERWISE.
5. NO DIMENSION SHOULD BE SCALED.

PROJECT: PROPOSED MOSQUE DEVELOPMENT (80M²):

CLIENT: QATAR CHARITY

Drawing Name: ARCHITECTURAL DESIGN

Schedule of Windows

Drawing Scale: NTS

Date: SEPTEMBER, 2020.

Layout ID: A.16

Status

Revision

APRN NO:

CONSULTANT:

Drawn by: Arc. Yusuf Tijjani

Designed by: Arc. Yusuf Tijjani

Checked by: Arc. Yusuf Tijjani