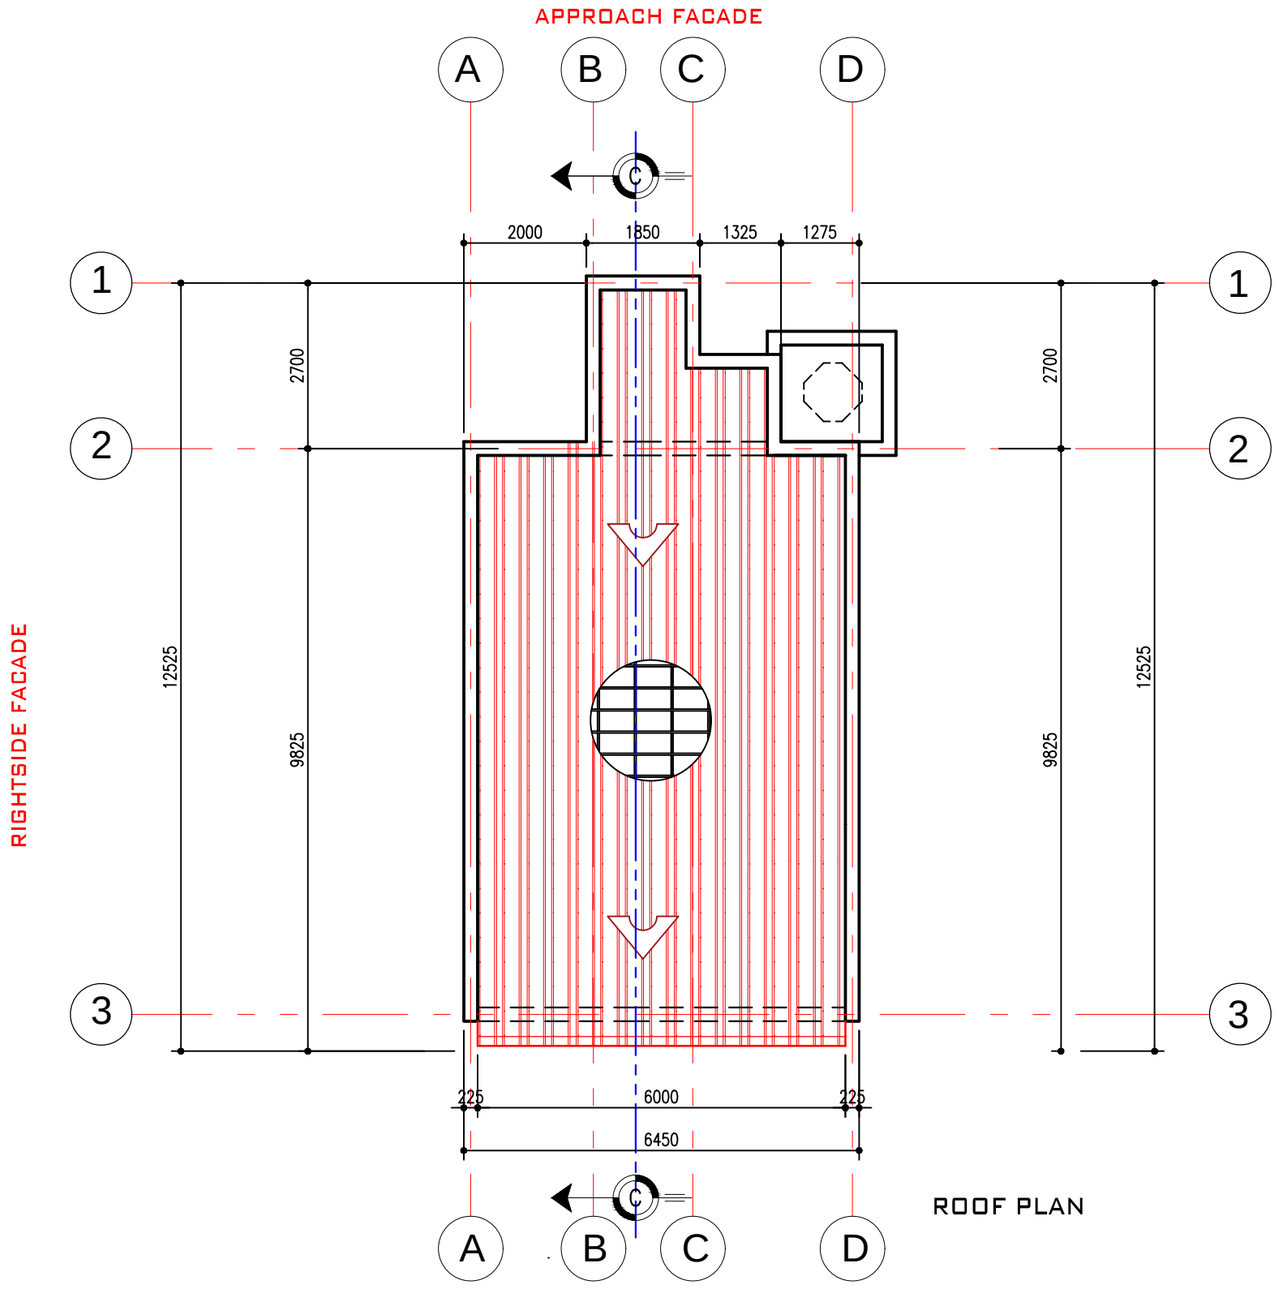


ROOF PLAN

NOTES:

1. ALL DIMENSIONS ARE IN MILLIMETERS.
2. DIMENSIONS ARE TAKEN TO CENTER LINES OR STRUCTURAL SURFACES AND DO NOT INCLUDE FINISHES EXCEPT WHERE OTHERWISE STATED.
3. ARCHITECT IS TO BE NOTIFIED OF ANY DISCREPANCIES BETWEEN THIS DRAWING AND OTHERS INCLUDING THOSE ISSUED BY CONSULTANTS AND NOMINATED SUB-CONTRACTORS BEFORE COMMENCING WORK.
4. ALL FINISHES ARE AS SPECIFIED BY ARCHITECT EXCEPT WHERE STATED OTHERWISE.
5. NO DIMENSION SHOULD BE SCALED.

PROJECT:

PROPOSED MOSQUE DEVELOPMENT (70M²):

CLIENT: QATAR CHARITY ORGANISATION

Drawing Name:	ARCHITECTURAL DESIGN
ROOF PLAN	
Drawing Scale: 1:100	Date: FEBRUARY, 2022.
Layout ID: A.03	Status / Revision


APRN NO:

CONSULTANT:

Drawn by: Chundusu Jonathan Simon

Designed by: Arc. Yusuf Tijjani

Checked by: Arc. Yusuf Tijjani

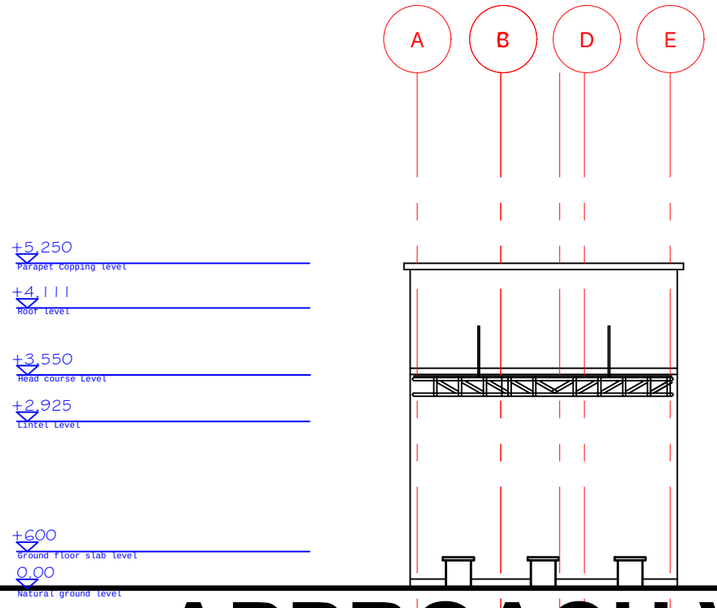

APPROACH VIEW

APPROACH VIEW

NOTES:

1. ALL DIMENSIONS ARE IN MILLIMETERS.
2. DIMENSIONS ARE TAKEN TO CENTER LINES OR STRUCTURAL SURFACES AND DO NOT INCLUDE FINISHES EXCEPT WHERE OTHERWISE STATED.
3. ARCHITECT IS TO BE NOTIFIED OF ANY DISCREPANCIES BETWEEN THIS DRAWING AND OTHERS INCLUDING THOSE ISSUED BY CONSULTANTS AND NOMINATED SUB-CONTRACTORS BEFORE COMMENCING WORK.
4. ALL FINISHES ARE AS SPECIFIED BY ARCHITECT EXCEPT WHERE STATED OTHERWISE.
5. NO DIMENSION SHOULD BE SCALED.

PROJECT:

PROPOSED MOSQUE DEVELOPMENT (70M²):

CLIENT: QATAR CHARITY ORGANISATION



Drawing Name:	ARCHITECTURAL DESIGN
APPROACH VIEW	
Drawing Scale: 1:100	Date: FEBRUARY, 2022.
Layout ID: A.05	Status / Revision

APRN NO:

CONSULTANT:

Drawn by:	Chundusu Jonathan Simon
Designed by:	Chundusu Jonathan Simon
Checked by:	Arc. Yusuf Tijjani

Door Schedule

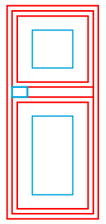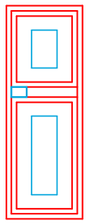Element ID	D2	D3	
2D Symbol			
Orientation	L	R	L	R
	1	0	2	2
Sill height				
Head height				
Elevation				
Description	Standard Factory Made Flush Door from In house Skills Ltd, Fixed in Wooden Frame to Manufacturer's Fixing Detail			
Width	900mm	750mm		
Height	**2100mm**	2100mm		
Home Story	**Ground Floor**	Ground Floor		
Zone Name	Main entrance	Rest rooms		
Quantity	1	3		

SCHEDULE OF DOORS

NOTES:


1. ALL DIMENSIONS ARE IN MILLIMETERS.
2. DIMENSIONS ARE TAKEN TO CENTER LINES OR STRUCTURAL SURFACES AND DO NOT INCLUDE FINISHES EXCEPT WHERE OTHERWISE STATED.
3. ARCHITECT IS TO BE NOTIFIED OF ANY DISCREPANCIES BETWEEN THIS DRAWING AND OTHERS INCLUDING THOSE ISSUED BY CONSULTANTS AND NOMINATED SUB-CONTRACTORS BEFORE COMMENCING WORK.
4. ALL FINISHES ARE AS SPECIFIED BY ARCHITECT EXCEPT WHERE STATED OTHERWISE.
5. NO DIMENSION SHOULD BE SCALED.

PROJECT:
PROPOSED MOSQUE DEVELOPMENT (70m²):

CLIENT:
QATAR CHARITY ORGANISATION

Drawing Name: ARCHITECTURAL DESIGN
Schedule of Doors
Drawing Scale: NTS
Date: FEBRUARY, 2022.
Layout ID: A.10
Status
Revision

APRN NO:
CONSULTANT:
Drawn by: Chundusu Jonathan Simon
Designed by: Chundusu Jonathan Simon
Checked by: Arc. Yusuf Tijjani

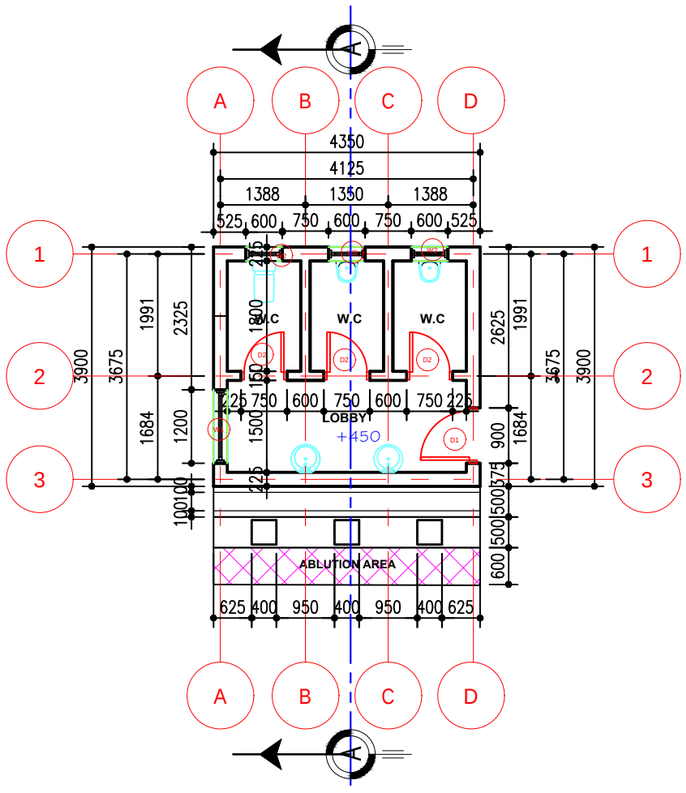

GROUND FLOOR PLAN

NOTES:

1. ALL DIMENSIONS ARE IN MILLIMETERS.
2. DIMENSIONS ARE TAKEN TO CENTER LINES OR STRUCTURAL SURFACES AND DO NOT INCLUDE FINISHES EXCEPT WHERE OTHERWISE STATED.
3. ARCHITECT IS TO BE NOTIFIED OF ANY DISCREPANCIES BETWEEN THIS DRAWING AND OTHERS INCLUDING THOSE ISSUED BY CONSULTANTS AND NOMINATED SUB-CONTRACTORS BEFORE COMMENCING WORK.
4. ALL FINISHES ARE AS SPECIFIED BY ARCHITECT EXCEPT WHERE STATED OTHERWISE.
5. NO DIMENSION SHOULD BE SCALED.

PROJECT:

PROPOSED MOSQUE DEVELOPMENT (70M²):

CLIENT: QATAR CHARITY ORGANISATION

Drawing Name: ARCHITECTURAL DESIGN

GROUND FLOOR PLAN

Drawing Scale: 1:100

Date: FEBRUARY, 2022.

Layout ID: A.02

Status

Revision


APRN NO:

CONSULTANT:

Drawn by: Chundusu Jonathan Simon

Designed by: Chundusu Jonathan Simon

Checked by: Arc. Yusuf Tijjani

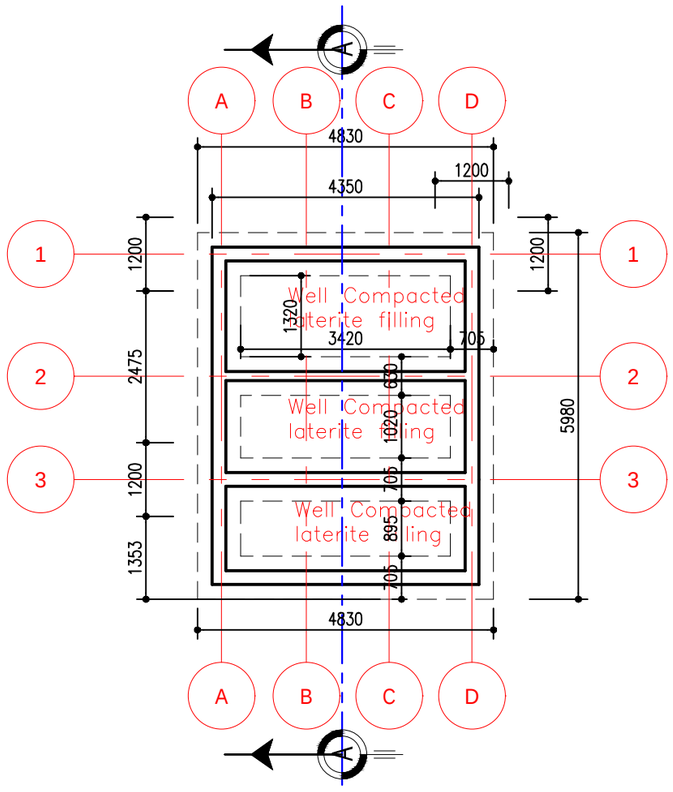

FOUNDATION PLAN -ABLUTION/ WATER CLOSET

FOUNDATION PLAN

NOTES:

1. ALL DIMENSIONS ARE IN MILLIMETERS.
2. DIMENSIONS ARE TAKEN TO CENTER LINES OR STRUCTURAL SURFACES AND DO NOT INCLUDE FINISHES EXCEPT WHERE OTHERWISE STATED.
3. ARCHITECT IS TO BE NOTIFIED OF ANY DISCREPANCIES BETWEEN THIS DRAWING AND OTHERS INCLUDING THOSE ISSUED BY CONSULTANTS AND NOMINATED SUB-CONTRACTORS BEFORE COMMENCING WORK.
4. ALL FINISHES ARE AS SPECIFIED BY ARCHITECT EXCEPT WHERE STATED OTHERWISE.
5. NO DIMENSION SHOULD BE SCALED.

PROJECT:

PROPOSED MOSQUE DEVELOPMENT (70M²):


CLIENT: QATAR CHARITY ORGANISATION

Drawing Name:	ARCHITECTURAL DESIGN
FOUNDATION PLAN	
Drawing Scale: 1:100	Date: FEBRUARY, 2022.
Layout ID: A.01	Status / Revision

APRN NO:

CONSULTANT:

Drawn by:	Chundusu Jonathan Simon
Designed by:	Chundusu Jonathan Simon
Checked by:	Arc. Yusuf Tijjani

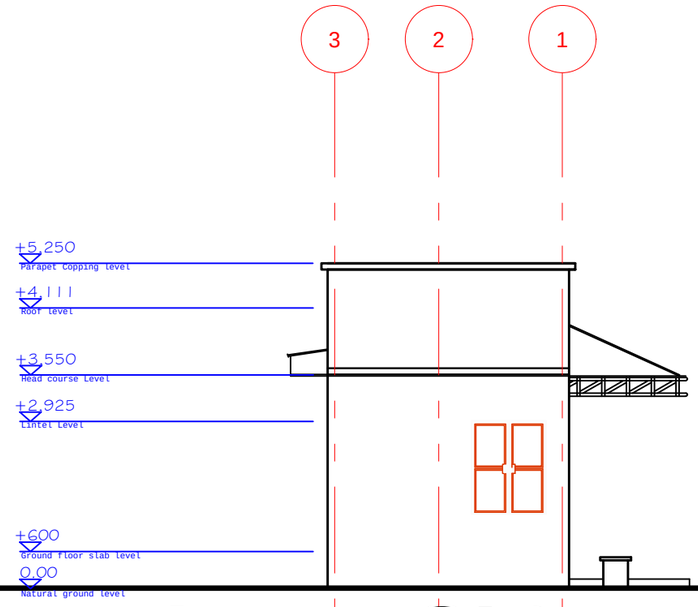

LEFT SIDE VIEW

LEFT SIDE VIEW

NOTES:

1. ALL DIMENSIONS ARE IN MILLIMETERS.
2. DIMENSIONS ARE TAKEN TO CENTER LINES OR STRUCTURAL SURFACES AND DO NOT INCLUDE FINISHES EXCEPT WHERE OTHERWISE STATED.
3. ARCHITECT IS TO BE NOTIFIED OF ANY DISCREPANCIES BETWEEN THIS DRAWING AND OTHERS INCLUDING THOSE ISSUED BY CONSULTANTS AND NOMINATED SUB-CONTRACTORS BEFORE COMMENCING WORK.
4. ALL FINISHES ARE AS SPECIFIED BY ARCHITECT EXCEPT WHERE STATED OTHERWISE.
5. NO DIMENSION SHOULD BE SCALED.


PROJECT:

PROPOSED MOSQUE DEVELOPMENT (70M²):

CLIENT: QATAR CHARITY ORGANISATION

Drawing Name:	ARCHITECTURAL DESIGN
LEFT SIDE VIEW	
Drawing Scale: 1:100	Date: FEBRUARY, 2022.
Layout ID: A.08	Status / Revision

APRN NO:	
CONSULTANT:	
Drawn by:	Chundusu Jonathan Simon
Designed by:	Chundusu Jonathan Simon
Checked by:	Arc. Yusuf Tijjani

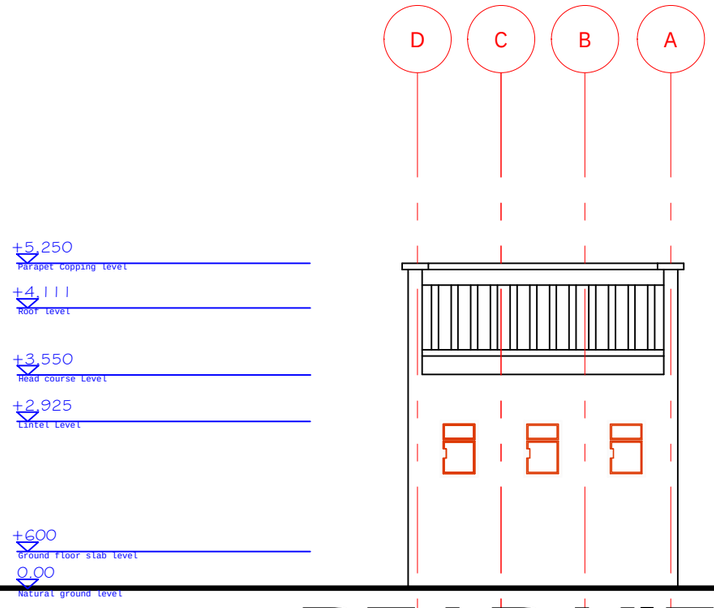

REAR VIEW

REAR VIEW

NOTES:

1. ALL DIMENSIONS ARE IN MILLIMETERS.
2. DIMENSIONS ARE TAKEN TO CENTER LINES OR STRUCTURAL SURFACES AND DO NOT INCLUDE FINISHES EXCEPT WHERE OTHERWISE STATED.
3. ARCHITECT IS TO BE NOTIFIED OF ANY DISCREPANCIES BETWEEN THIS DRAWING AND OTHERS INCLUDING THOSE ISSUED BY CONSULTANTS AND NOMINATED SUB-CONTRACTORS BEFORE COMMENCING WORK.
4. ALL FINISHES ARE AS SPECIFIED BY ARCHITECT EXCEPT WHERE STATED OTHERWISE.
5. NO DIMENSION SHOULD BE SCALED.


PROJECT:

PROPOSED MOSQUE DEVELOPMENT (70M²):

CLIENT: QATAR CHARITY ORGANISATION

Drawing Name:	ARCHITECTURAL DESIGN
REAR VIEW	
Drawing Scale: 1:100	Date: FEBRUARY, 2022.
Layout ID: A.06	Status / Revision

APRN NO:	
CONSULTANT:	
Drawn by:	Chundusu Jonathan Simon
Designed by:	Chundusu Jonathan Simon
Checked by:	Arc. Yusuf Tijjani

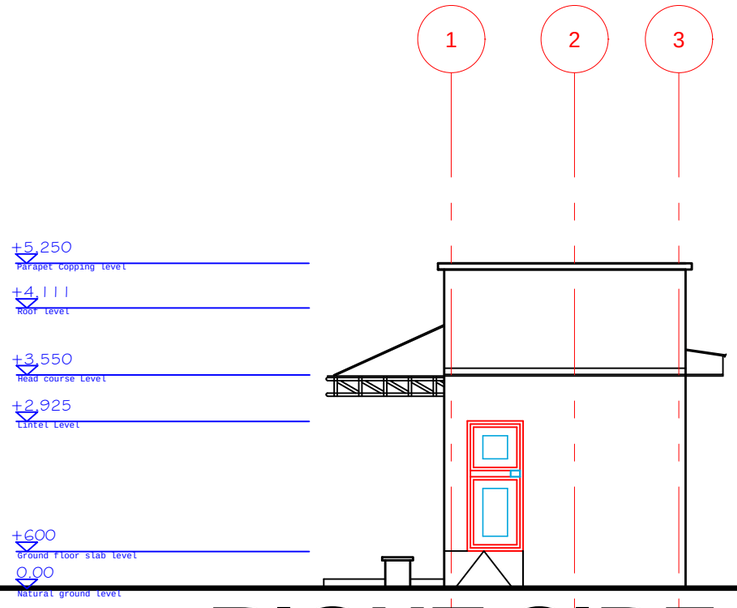

RIGHT SIDE VIEW

RIGHT SIDE VIEW

NOTES:

1. ALL DIMENSIONS ARE IN MILLIMETERS.
2. DIMENSIONS ARE TAKEN TO CENTER LINES OR STRUCTURAL SURFACES AND DO NOT INCLUDE FINISHES EXCEPT WHERE OTHERWISE STATED.
3. ARCHITECT IS TO BE NOTIFIED OF ANY DISCREPANCIES BETWEEN THIS DRAWING AND OTHERS INCLUDING THOSE ISSUED BY CONSULTANTS AND NOMINATED SUB-CONTRACTORS BEFORE COMMENCING WORK.
4. ALL FINISHES ARE AS SPECIFIED BY ARCHITECT EXCEPT WHERE STATED OTHERWISE.
5. NO DIMENSION SHOULD BE SCALED.


PROJECT:

PROPOSED MOSQUE DEVELOPMENT (80M²):

CLIENT: QATAR CHARITY ORGANISATION

Drawing Name:	ARCHITECTURAL DESIGN
RIGHT SIDE VIEW	
Drawing Scale: 1:100	Date: OCTOBER, 2020.
Layout ID: A.07	Status / Revision

APRN NO:	
CONSULTANT:	
Drawn by:	Chundusu Jonathan Simon
Designed by:	Chundusu Jonathan Simon
Checked by:	Arc. Yusuf Tijjani

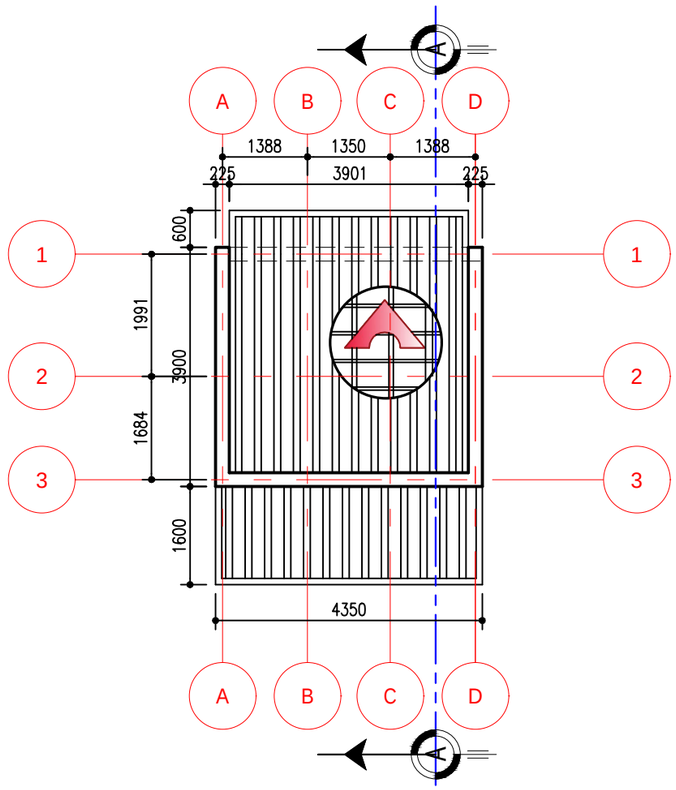

ROOF PLAN

NOTES:

1. ALL DIMENSIONS ARE IN MILLIMETERS.
2. DIMENSIONS ARE TAKEN TO CENTER LINES OR STRUCTURAL SURFACES AND DO NOT INCLUDE FINISHES EXCEPT WHERE OTHERWISE STATED.
3. ARCHITECT IS TO BE NOTIFIED OF ANY DISCREPANCIES BETWEEN THIS DRAWING AND OTHERS INCLUDING THOSE ISSUED BY CONSULTANTS AND NOMINATED SUB-CONTRACTORS BEFORE COMMENCING WORK.
4. ALL FINISHES ARE AS SPECIFIED BY ARCHITECT EXCEPT WHERE STATED OTHERWISE.
5. NO DIMENSION SHOULD BE SCALED.

PROJECT:

PROPOSED MOSQUE DEVELOPMENT (70m²):

CLIENT: QATAR CHARITY ORGANISATION

Drawing Name: ARCHITECTURAL DESIGN

ROOF PLAN

Drawing Scale: 1:100

Date: FEBRUARY, 2022.

Layout ID: A.03

Status

Revision


APRN NO:

CONSULTANT:

Drawn by: Chundusu Jonathan Simon

Designed by: Chundusu Jonathan Simon

Checked by: Arc. Yusuf Tijjani

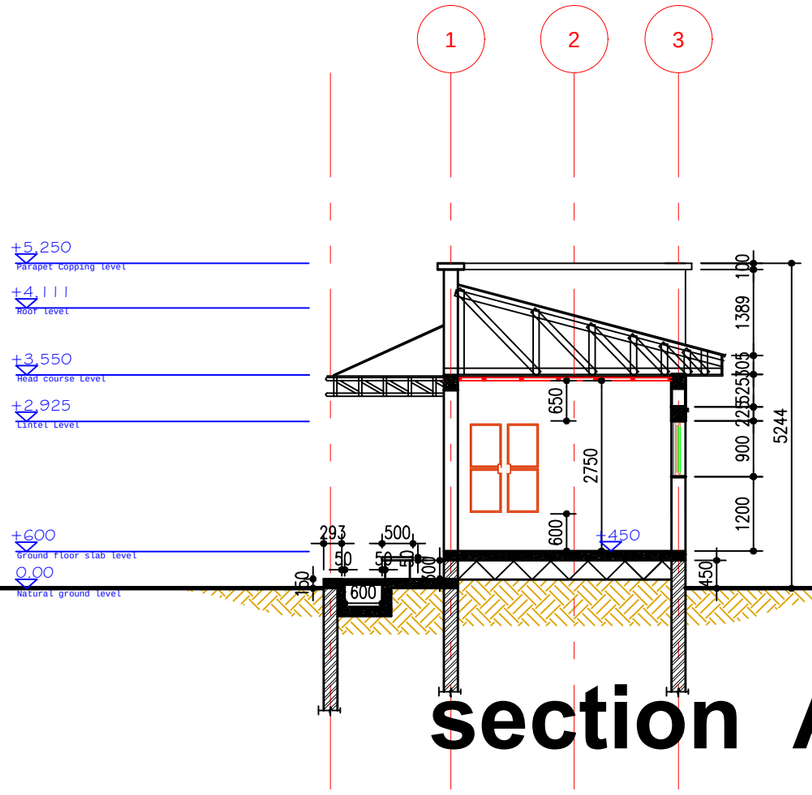

section A-A

SECTION A-A

NOTES:

1. ALL DIMENSIONS ARE IN MILLIMETERS.
2. DIMENSIONS ARE TAKEN TO CENTER LINES OR STRUCTURAL SURFACES AND DO NOT INCLUDE FINISHES EXCEPT WHERE OTHERWISE STATED.
3. ARCHITECT IS TO BE NOTIFIED OF ANY DISCREPANCIES BETWEEN THIS DRAWING AND OTHERS INCLUDING THOSE ISSUED BY CONSULTANTS AND NOMINATED SUB-CONTRACTORS BEFORE COMMENCING WORK.
4. ALL FINISHES ARE AS SPECIFIED BY ARCHITECT EXCEPT WHERE STATED OTHERWISE.
5. NO DIMENSION SHOULD BE SCALED.

PROJECT:

PROPOSED MOSQUE DEVELOPMENT (70M²):

CLIENT: QATAR CHARITY ORGANISATION


Drawing Name:	ARCHITECTURAL DESIGN
SECTION A-A	
Drawing Scale: 1:100	Date: FEBRUARY, 2022.
Layout ID: A.04	Status / Revision

APRN NO:

CONSULTANT:

Drawn by:	Chundusu Jonathan Simon
Designed by:	Chundusu Jonathan Simon
Checked by:	Arc. Yusuf Tijjani

Window Schedule

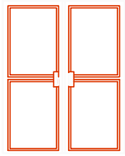Element ID	W1	W2
2D Symbol		
Sill height	600mm	1200mm
Head height	2100mm	2100mm
Elevation		
Description	Standard Aluminum Casement Window With 6mm Thick Reflective Glass (fixed to a sub-frame)	
Width	1200mm	600mm
Height	900mm	900mm
Home Story	Ground Floor	Ground Floor
Zone Name	Main Entrance	Water Closet
Quantity	1	3

SCHEDULE OF WINDOWS

NOTES:


1. ALL DIMENSIONS ARE IN MILLIMETERS.
2. DIMENSIONS ARE TAKEN TO CENTER LINES OR STRUCTURAL SURFACES AND DO NOT INCLUDE FINISHES EXCEPT WHERE OTHERWISE STATED.
3. ARCHITECT IS TO BE NOTIFIED OF ANY DISCREPANCIES BETWEEN THIS DRAWING AND OTHERS INCLUDING THOSE ISSUED BY CONSULTANTS AND NOMINATED SUB-CONTRACTORS BEFORE COMMENCING WORK.
4. ALL FINISHES ARE AS SPECIFIED BY ARCHITECT EXCEPT WHERE STATED OTHERWISE.
5. NO DIMENSION SHOULD BE SCALED.

PROJECT:
PROPOSED MOSQUE DEVELOPMENT (70m²):

CLIENT:
QATAR CHARITY ORGANISATION

Drawing Name: ARCHITECTURAL DESIGN
Schedule of Windows
Drawing Scale: NTS
Date: FEBRUARY, 2022.
Layout ID: A.09
Status
Revision

APRN NO:
CONSULTANT:
Drawn by: Chundusu Jonathan Simon
Designed by: Chundusu Jonathan Simon
Checked by: Arc. Yusuf Tijjani

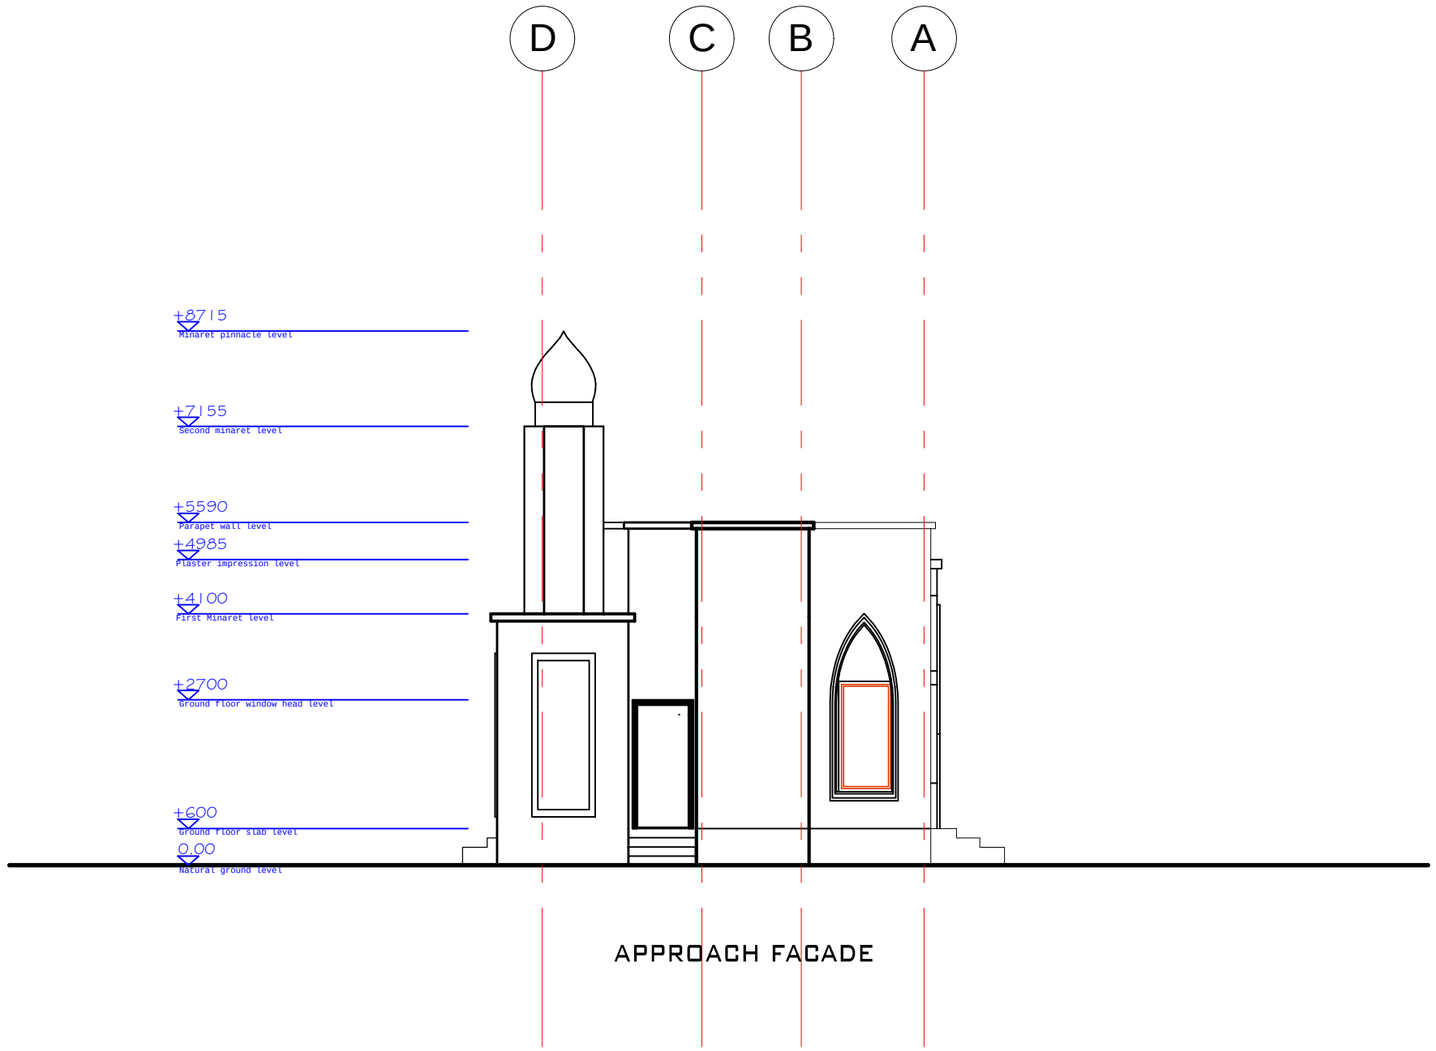

APPROACH FACADE

APPROACH FACADE

NOTES:

1. ALL DIMENSIONS ARE IN MILLIMETERS.
2. DIMENSIONS ARE TAKEN TO CENTER LINES OR STRUCTURAL SURFACES AND DO NOT INCLUDE FINISHES EXCEPT WHERE OTHERWISE STATED.
3. ARCHITECT IS TO BE NOTIFIED OF ANY DISCREPANCIES BETWEEN THIS DRAWING AND OTHERS INCLUDING THOSE ISSUED BY CONSULTANTS AND NOMINATED SUB-CONTRACTORS BEFORE COMMENCING WORK.
4. ALL FINISHES ARE AS SPECIFIED BY ARCHITECT EXCEPT WHERE STATED OTHERWISE.
5. NO DIMENSION SHOULD BE SCALED.

PROJECT:

PROPOSED MOSQUE DEVELOPMENT (70m²):

CLIENT: QATAR CHARITY ORGANISATION

Drawing Name: ARCHITECTURAL DESIGN

ELEVATION

Drawing Scale: 1:100

Date: FEBRUARY, 2022.

Layout ID: A.05

Status

Revision

APRN NO:




CONSULTANT:

Drawn by: Chundusu Jonathan Simon

Designed by: Arc. Yusuf Tijjani

Checked by: Arc. Yusuf Tijjani

Door Schedule

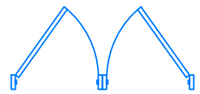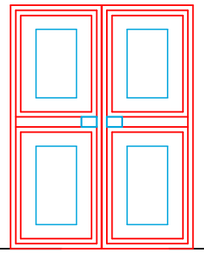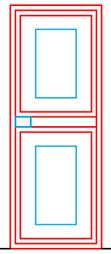Element ID	D1		D2	
2D Symbol				
Orientation	L	R	L	R
			2	1
Sill height	0.00mm			
Head height	2100mm			
Elevation				
Description	Standard Steel China Security Door (70mm guage)		Standard Steel China Security Door (70mm guage)	
Width	1800mm		900mm	
Height	2100mm		2100mm	
Home Story	Ground Floor		Ground Floor	
Zone Name	Masjid		Masjid, Mihrab	
Quantity	1		3	

SCHEDULE OF DOORS

NOTES:

1. ALL DIMENSIONS ARE IN MILLIMETERS.
2. DIMENSIONS ARE TAKEN TO CENTER LINES OR STRUCTURAL SURFACES AND DO NOT INCLUDE FINISHES EXCEPT WHERE OTHERWISE STATED.
3. ARCHITECT IS TO BE NOTIFIED OF ANY DISCREPANCIES BETWEEN THIS DRAWING AND OTHERS INCLUDING THOSE ISSUED BY CONSULTANTS AND NOMINATED SUB-CONTRACTORS BEFORE COMMENCING WORK.
4. ALL FINISHES ARE AS SPECIFIED BY ARCHITECT EXCEPT WHERE STATED OTHERWISE.
5. NO DIMENSION SHOULD BE SCALED.


PROJECT:
PROPOSED MOSQUE DEVELOPMENT (70m²):

CLIENT: QATAR CHARITY ORGANISATION

Drawing Name: ARCHITECTURAL DESIGN
Schedule of Doors
Drawing Scale: NTS
Date: FEBRUARY, 2022.
Layout ID: A.09
Status
Revision

APRN NO:
CONSULTANT:
Drawn by: Chundusu Jonathan Simon
Designed by: Arc. Yusuf Tijjani
Checked by: Arc. Yusuf Tijjani

APPROACH FACADE

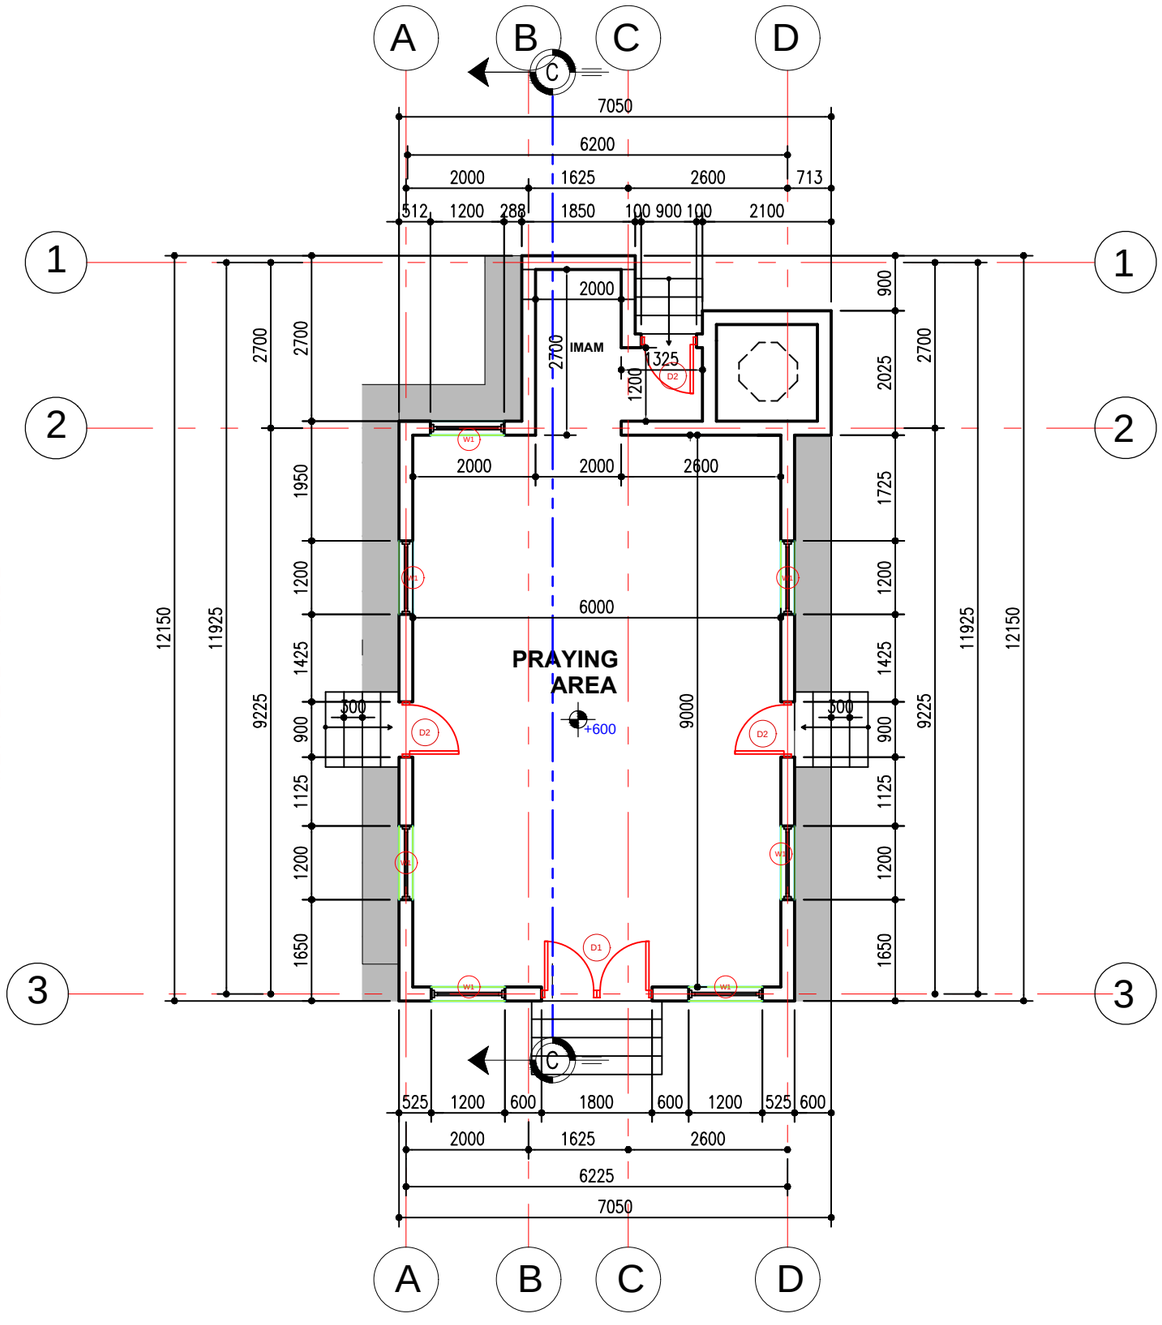

RIGHTSIDE FACADE

LEFTSIDE FACADE

REAR FACADE

FLOOR PLAN

NOTES:

1. ALL DIMENSIONS ARE IN MILLIMETERS.
2. DIMENSIONS ARE TAKEN TO CENTER LINES OR STRUCTURAL SURFACES AND DO NOT INCLUDE FINISHES EXCEPT WHERE OTHERWISE STATED.
3. ARCHITECT IS TO BE NOTIFIED OF ANY DISCREPANCIES BETWEEN THIS DRAWING AND OTHERS INCLUDING THOSE ISSUED BY CONSULTANTS AND NOMINATED SUB-CONTRACTORS BEFORE COMMENCING WORK.
4. ALL FINISHES ARE AS SPECIFIED BY ARCHITECT EXCEPT WHERE STATED OTHERWISE.
5. NO DIMENSION SHOULD BE SCALED.

PROJECT: PROPOSED MOSQUE DEVELOPMENT (70M²):

CLIENT: QATAR CHARITY ORGANISATION

Drawing Name: ARCHITECTURAL DESIGN

FLOOR PLAN

Drawing Scale: 1:100

Date: FEBRUARY, 2022.

Layout ID: A.02

Status

Revision


APRN NO:

CONSULTANT:

Drawn by: Chundusu Jonathan Simon

Designed by: Arc. Yusuf Tijjani

Checked by: Arc. Yusuf Tijjani

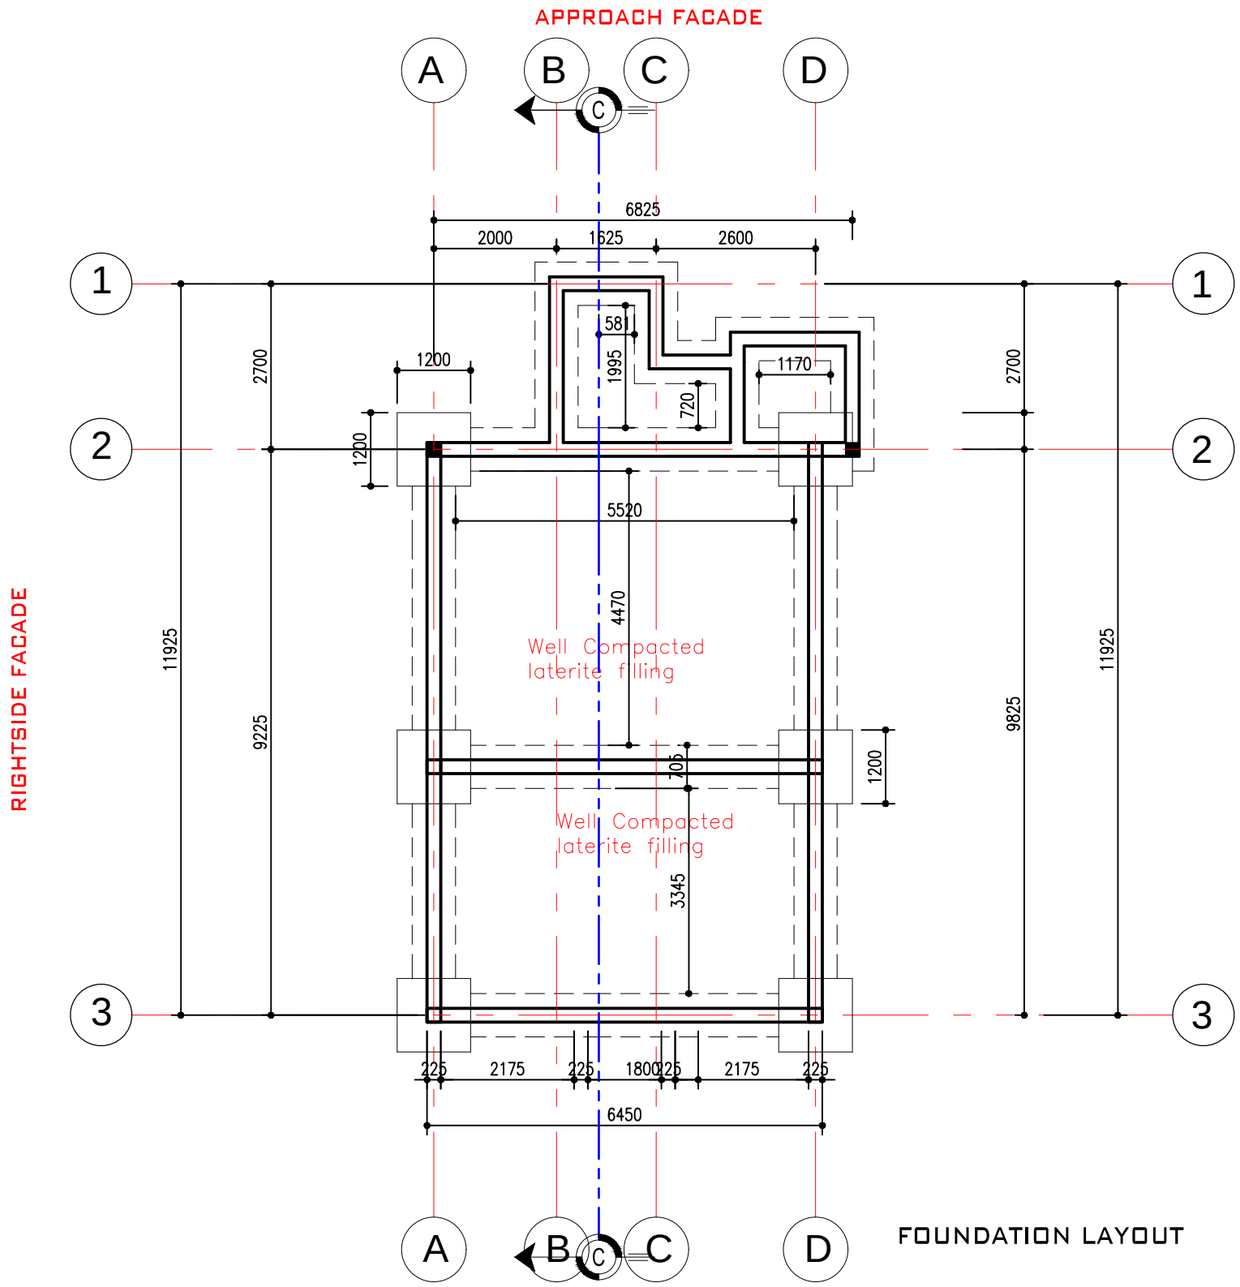

FOUNDATION LAYOUT

FOUNDATION LAYOUT

NOTES:

1. ALL DIMENSIONS ARE IN MILLIMETERS.
2. DIMENSIONS ARE TAKEN TO CENTER LINES OR STRUCTURAL SURFACES AND DO NOT INCLUDE FINISHES EXCEPT WHERE OTHERWISE STATED.
3. ARCHITECT IS TO BE NOTIFIED OF ANY DISCREPANCIES BETWEEN THIS DRAWING AND OTHERS INCLUDING THOSE ISSUED BY CONSULTANTS AND NOMINATED SUB-CONTRACTORS BEFORE COMMENCING WORK.
4. ALL FINISHES ARE AS SPECIFIED BY ARCHITECT EXCEPT WHERE STATED OTHERWISE.
5. NO DIMENSION SHOULD BE SCALED.

PROJECT:

PROPOSED MOSQUE DEVELOPMENT (70M²):


CLIENT: QATAR CHARITY ORGANISATION

Drawing Name:	ARCHITECTURAL DESIGN
ROOF PLAN	
Drawing Scale: 1:100	Date: FEBRUARY, 2022.
Layout ID: A.01	Status / Revision

APRN NO:

CONSULTANT:

Drawn by:	Chundusu Jonathan Simon
Designed by:	Arc. Yusuf Tijjani
Checked by:	Arc. Yusuf Tijjani

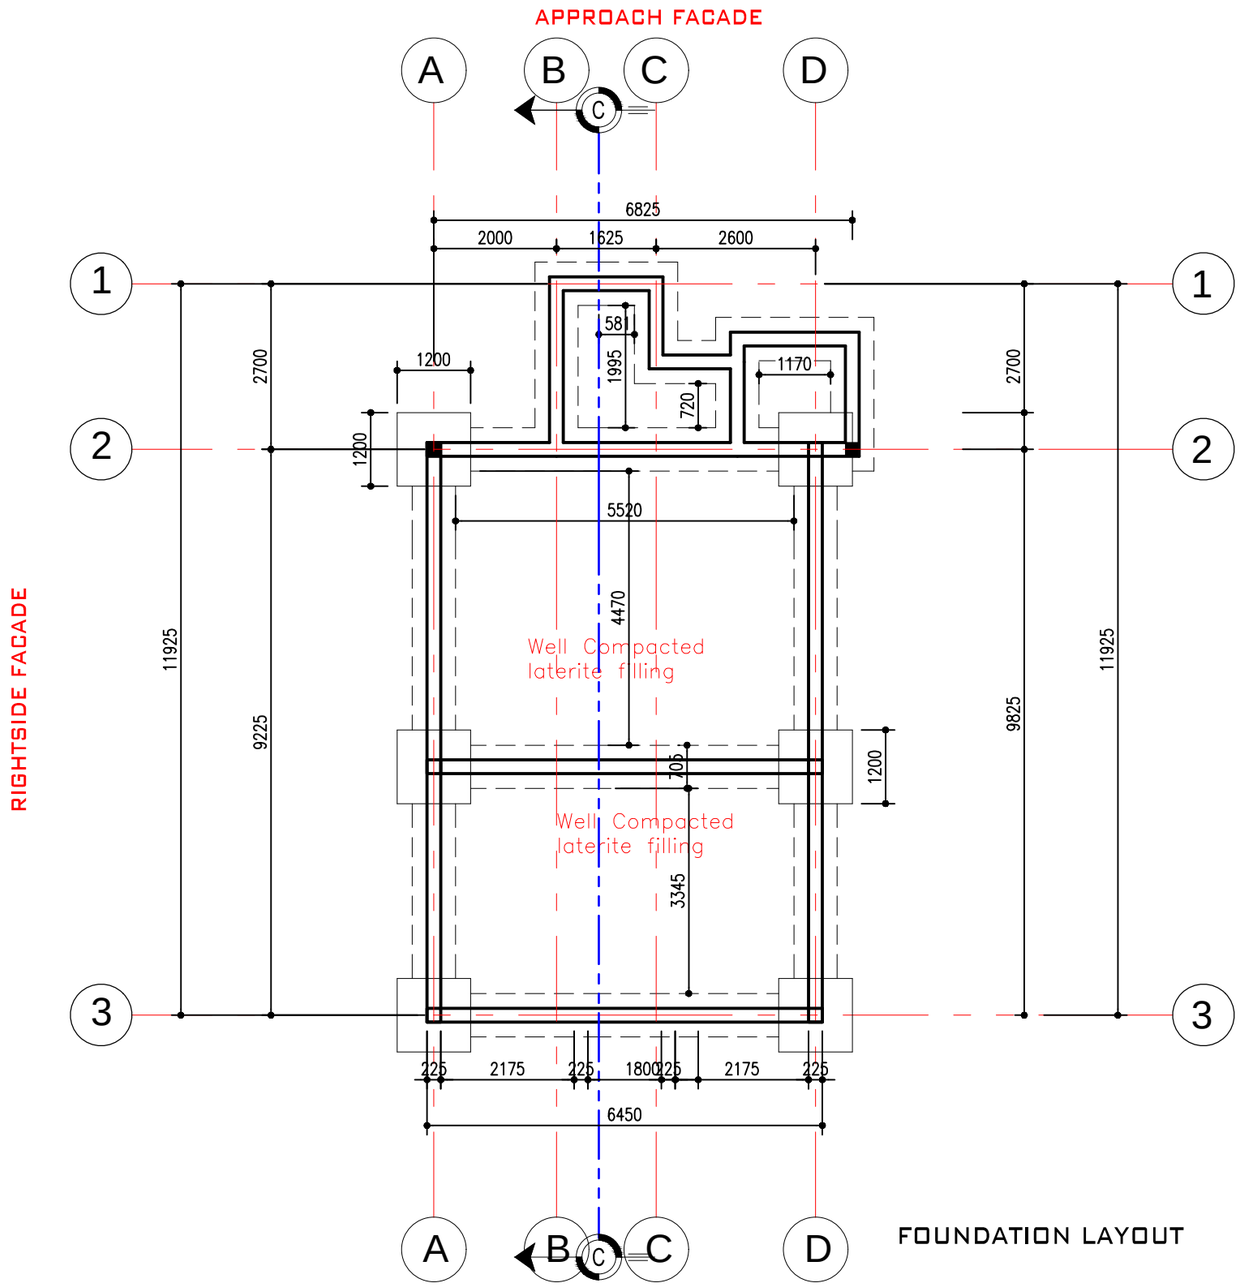

FOUNDATION LAYOUT

FOUNDATION LAYOUT

NOTES:

1. ALL DIMENSIONS ARE IN MILLIMETERS.
2. DIMENSIONS ARE TAKEN TO CENTER LINES OR STRUCTURAL SURFACES AND DO NOT INCLUDE FINISHES EXCEPT WHERE OTHERWISE STATED.
3. ARCHITECT IS TO BE NOTIFIED OF ANY DISCREPANCIES BETWEEN THIS DRAWING AND OTHERS INCLUDING THOSE ISSUED BY CONSULTANTS AND NOMINATED SUB-CONTRACTORS BEFORE COMMENCING WORK.
4. ALL FINISHES ARE AS SPECIFIED BY ARCHITECT EXCEPT WHERE STATED OTHERWISE.
5. NO DIMENSION SHOULD BE SCALED.

PROJECT:

PROPOSED MOSQUE DEVELOPMENT (70M²):


CLIENT: QATAR CHARITY ORGANISATION

Drawing Name:	ARCHITECTURAL DESIGN
ROOF PLAN	
Drawing Scale: 1:100	Date: FEBRUARY, 2022.
Layout ID: A.01	Status / Revision

APRN NO:

CONSULTANT:

Drawn by:	Chundusu Jonathan Simon
Designed by:	Arc. Yusuf Tijjani
Checked by:	Arc. Yusuf Tijjani

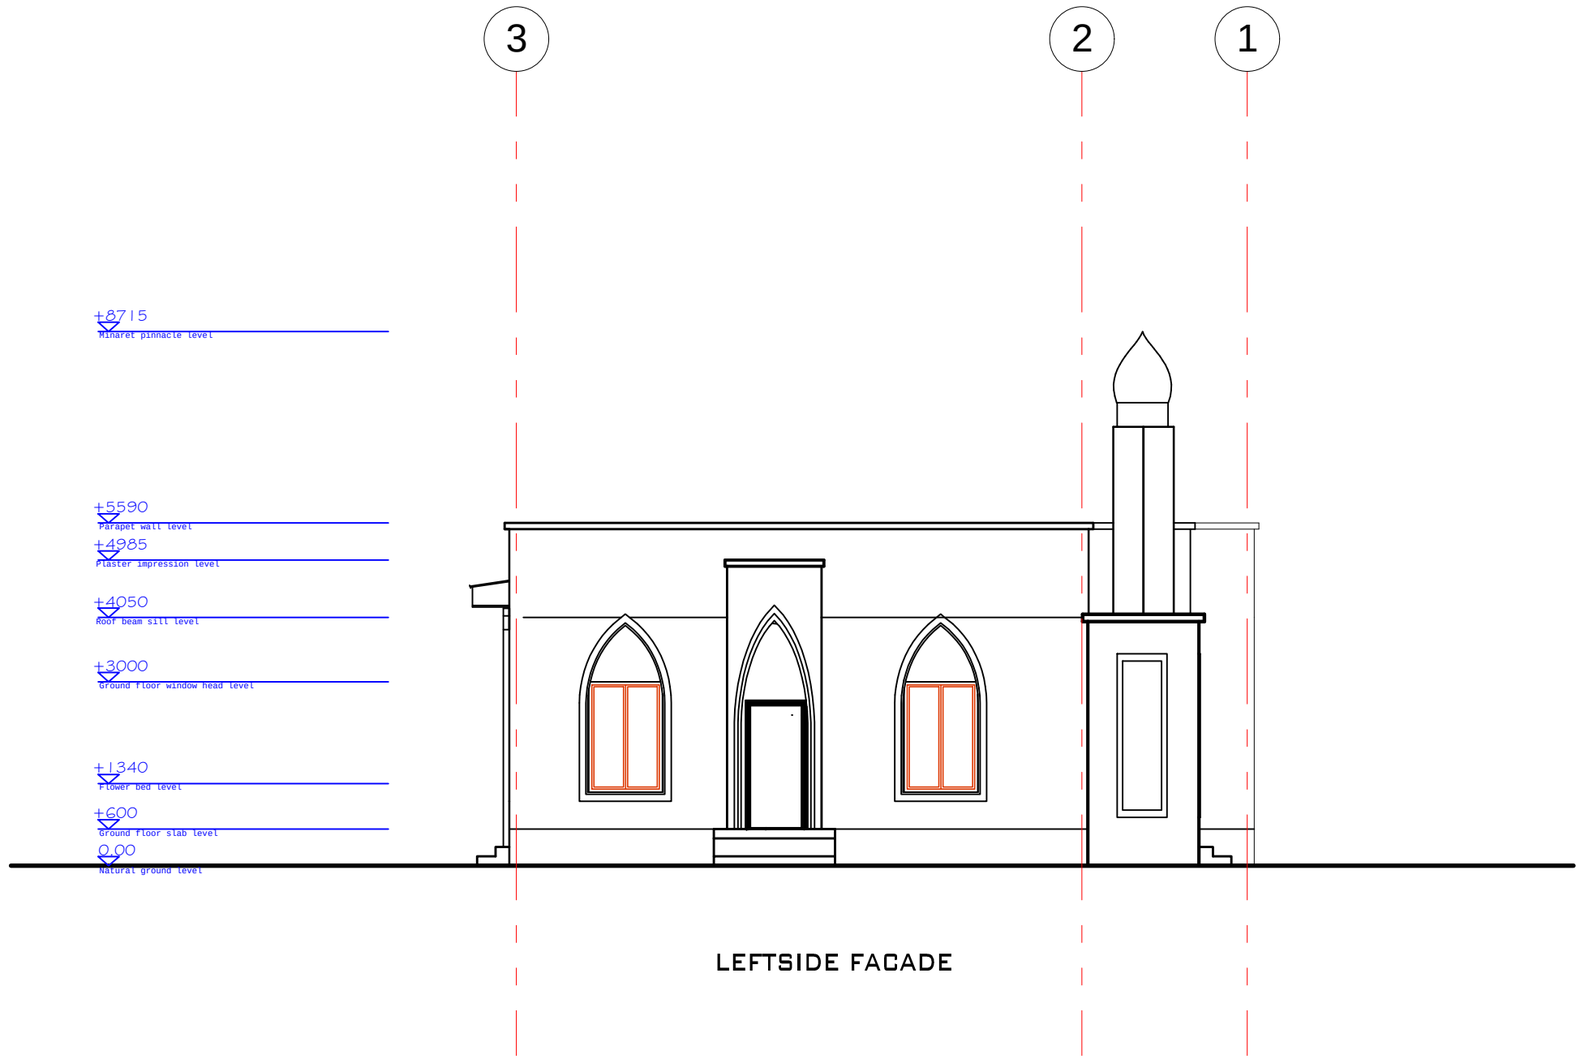

LEFTSIDE FACADE

LEFTSIDE FACADE

NOTES:

1. ALL DIMENSIONS ARE IN MILLIMETERS.
2. DIMENSIONS ARE TAKEN TO CENTER LINES OR STRUCTURAL SURFACES AND DO NOT INCLUDE FINISHES EXCEPT WHERE OTHERWISE STATED.
3. ARCHITECT IS TO BE NOTIFIED OF ANY DISCREPANCIES BETWEEN THIS DRAWING AND OTHERS INCLUDING THOSE ISSUED BY CONSULTANTS AND NOMINATED SUB-CONTRACTORS BEFORE COMMENCING WORK.
4. ALL FINISHES ARE AS SPECIFIED BY ARCHITECT EXCEPT WHERE STATED OTHERWISE.
5. NO DIMENSION SHOULD BE SCALED.

PROJECT:

PROPOSED MOSQUE DEVELOPMENT (70M²):


CLIENT: QATAR CHARITY ORGANISATION

Drawing Name:	ARCHITECTURAL DESIGN
ELEVATION	
Drawing Scale: 1:100	Date: FEBRUARY, 2022.
Layout ID: A.07	Status / Revision

APRN NO:

CONSULTANT:

Drawn by:	Chundusu Jonathan Simon
Designed by:	Arc. Yusuf Tijjani
Checked by:	Arc. Yusuf Tijjani

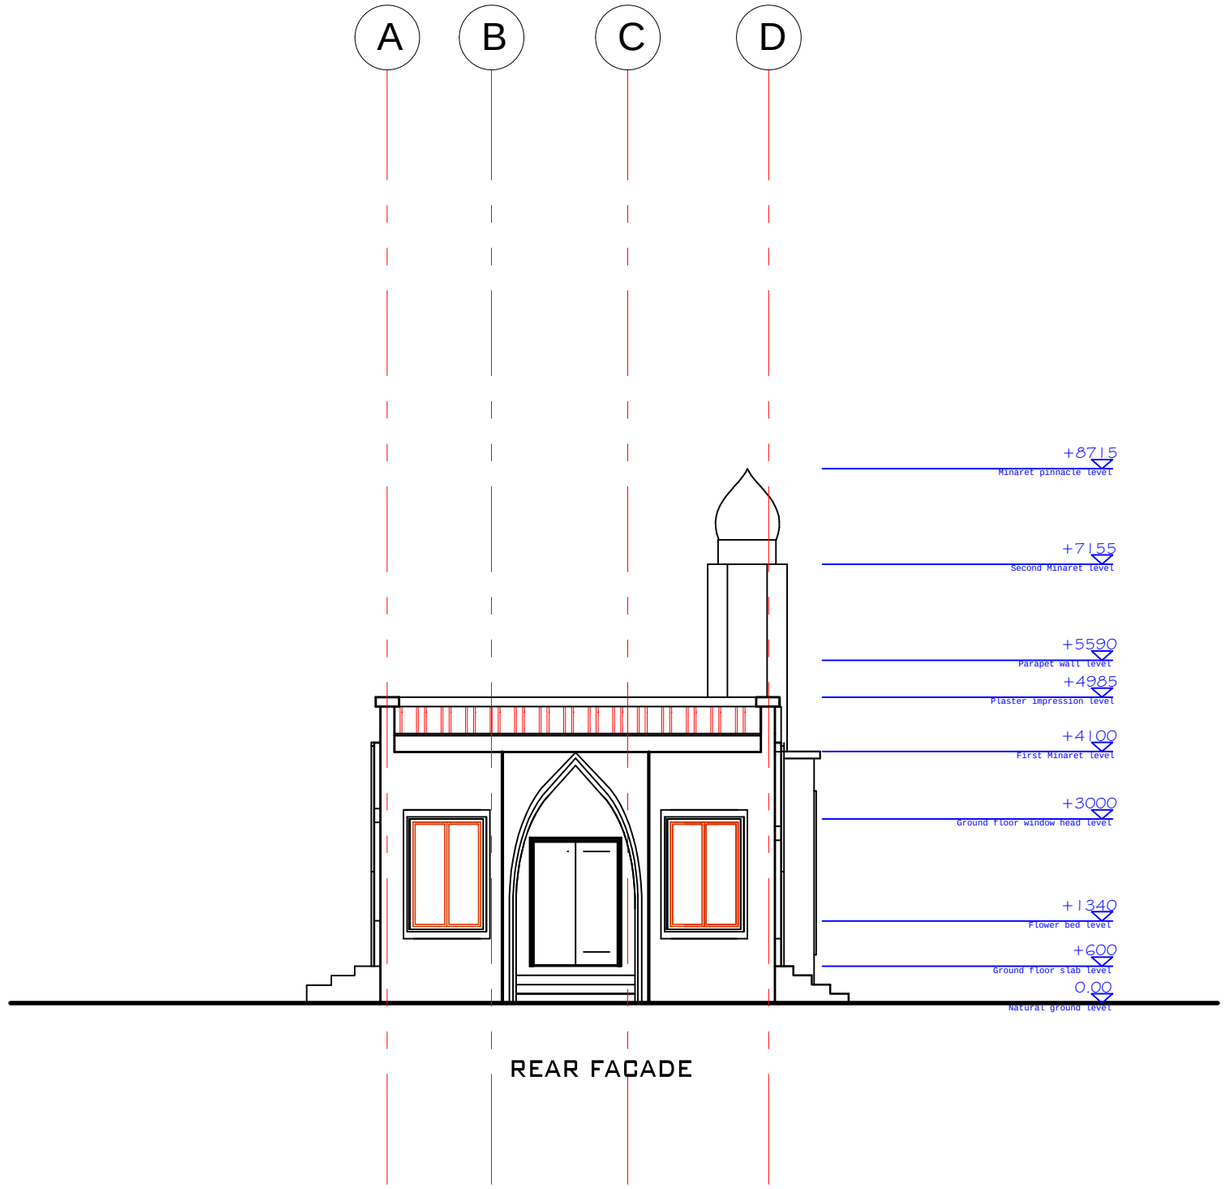

REAR FACADE

REAR FACADE

NOTES:

1. ALL DIMENSIONS ARE IN MILLIMETERS.
2. DIMENSIONS ARE TAKEN TO CENTER LINES OR STRUCTURAL SURFACES AND DO NOT INCLUDE FINISHES EXCEPT WHERE OTHERWISE STATED.
3. ARCHITECT IS TO BE NOTIFIED OF ANY DISCREPANCIES BETWEEN THIS DRAWING AND OTHERS INCLUDING THOSE ISSUED BY CONSULTANTS AND NOMINATED SUB-CONTRACTORS BEFORE COMMENCING WORK.
4. ALL FINISHES ARE AS SPECIFIED BY ARCHITECT EXCEPT WHERE STATED OTHERWISE.
5. NO DIMENSION SHOULD BE SCALED.

PROJECT:

PROPOSED MOSQUE DEVELOPMENT (70m²):

CLIENT: QATAR CHARITY ORGANISATION

Drawing Name: ARCHITECTURAL DESIGN

ELEVATION

Drawing Scale: 1:100

Date: FEBRUARY, 2022.

Layout ID: A.06

Status

Revision


APRN NO:

CONSULTANT:

Drawn by: Chundusu Jonathan Simon

Designed by: Arc. Yusuf Tijjani

Checked by: Arc. Yusuf Tijjani

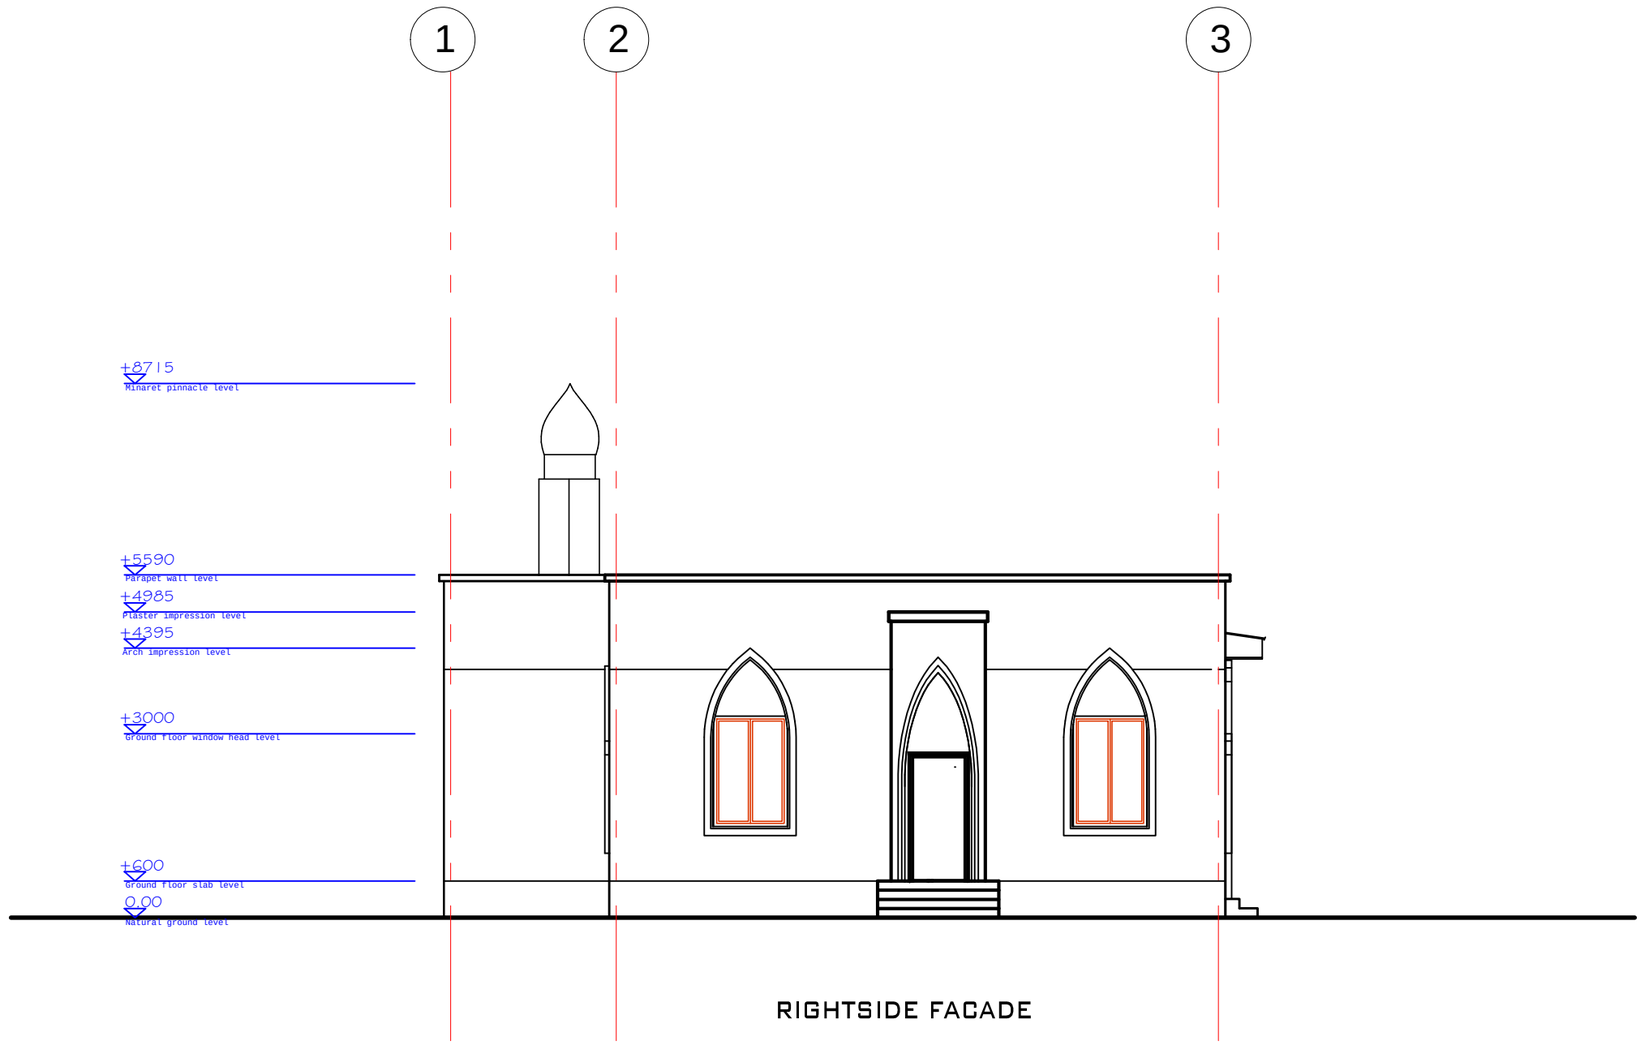

RIGHTSIDE FACADE

RIGHTSIDE FACADE

NOTES:

1. ALL DIMENSIONS ARE IN MILLIMETERS.
2. DIMENSIONS ARE TAKEN TO CENTER LINES OR STRUCTURAL SURFACES AND DO NOT INCLUDE FINISHES EXCEPT WHERE OTHERWISE STATED.
3. ARCHITECT IS TO BE NOTIFIED OF ANY DISCREPANCIES BETWEEN THIS DRAWING AND OTHERS INCLUDING THOSE ISSUED BY CONSULTANTS AND NOMINATED SUB-CONTRACTORS BEFORE COMMENCING WORK.
4. ALL FINISHES ARE AS SPECIFIED BY ARCHITECT EXCEPT WHERE STATED OTHERWISE.
5. NO DIMENSION SHOULD BE SCALED.

PROJECT:

PROPOSED MOSQUE DEVELOPMENT (70m²):


CLIENT: QATAR CHARITY ORGANISATION

Drawing Name:	ARCHITECTURAL DESIGN
ELEVATION	
Drawing Scale: 1:100	Date: FEBRUARY, 2022.
Layout ID: A.08	Status / Revision

APRN NO:

CONSULTANT:

Drawn by:	Chundusu Jonathan Simon
Designed by:	Arc. Yusuf Tijjani
Checked by:	Arc. Yusuf Tijjani

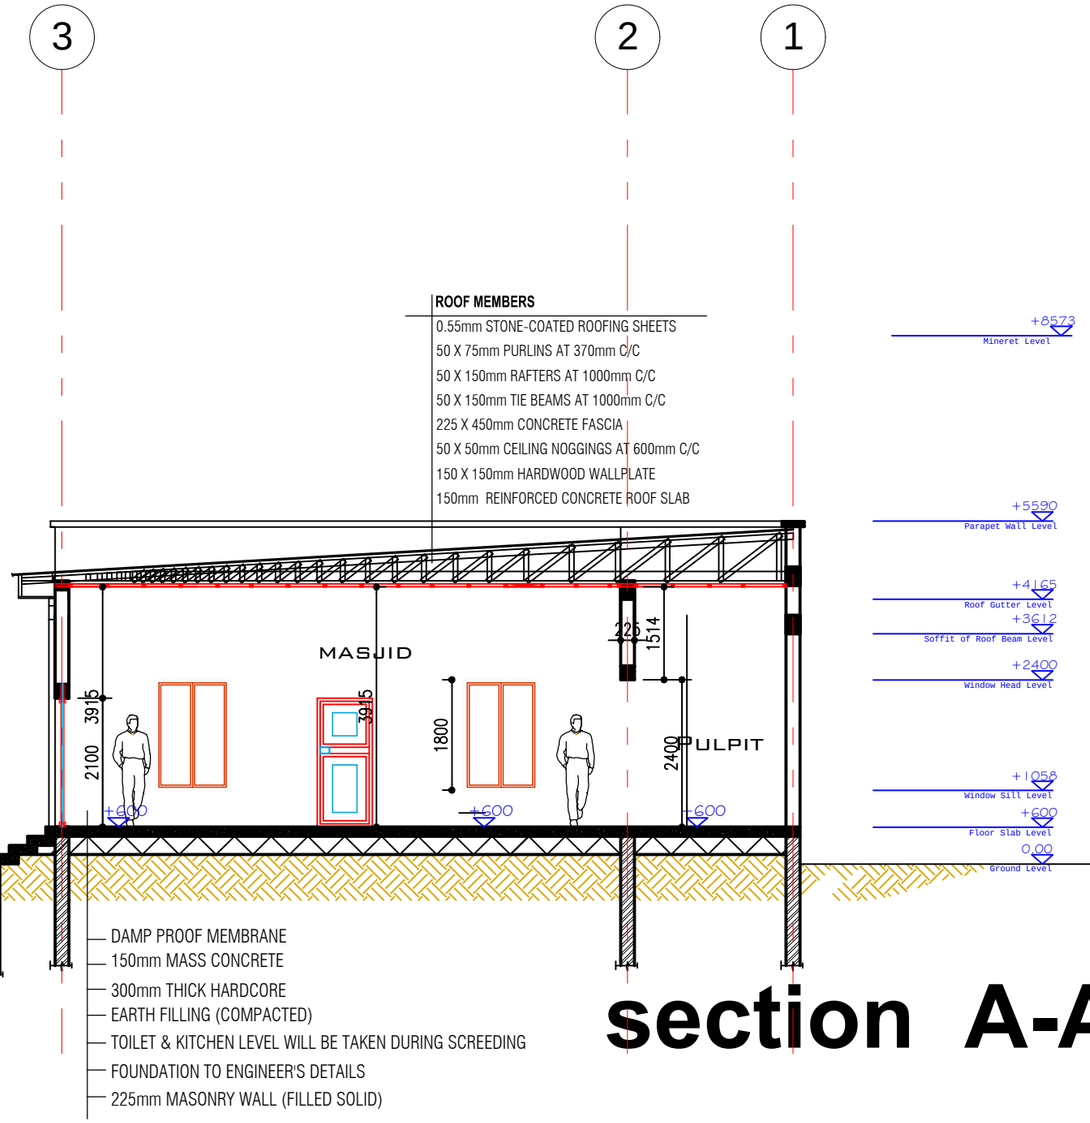

section A-A

SECTION

NOTES:

1. ALL DIMENSIONS ARE IN MILLIMETERS.
2. DIMENSIONS ARE TAKEN TO CENTER LINES OR STRUCTURAL SURFACES AND DO NOT INCLUDE FINISHES EXCEPT WHERE OTHERWISE STATED.
3. ARCHITECT IS TO BE NOTIFIED OF ANY DISCREPANCIES BETWEEN THIS DRAWING AND OTHERS INCLUDING THOSE ISSUED BY CONSULTANTS AND NOMINATED SUB-CONTRACTORS BEFORE COMMENCING WORK.
4. ALL FINISHES ARE AS SPECIFIED BY ARCHITECT EXCEPT WHERE STATED OTHERWISE.
5. NO DIMENSION SHOULD BE SCALED.

PROJECT:

PROPOSED MOSQUE DEVELOPMENT (70m²):

CLIENT: QATAR CHARITY ORGANISATION


Drawing Name:	ARCHITECTURAL DESIGN
Section	
Drawing Scale: 1:100	Date: FEBRUARY, 2022.
Layout ID: A.04	Status / Revision

APRN NO:

CONSULTANT:

Drawn by:	Chundusu Jonathan Simon
Designed by:	Arc. Yusuf Tijjani
Checked by:	Arc. Yusuf Tijjani

Window Schedule

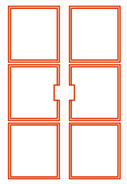Element ID	W1
2D Symbol	
Sill height	600mm
Head height	2400mm
Elevation	
Description	Standard Aluminum Casement Window With 6mm Thick Reflective Glass (fixed to a sub-frame)
Width	1200mm
Height	1500mm
Home Story	Ground Floor
Zone Name	Masjid
Quantity	9

SCHEDULE OF WINDOWS

NOTES:

1. ALL DIMENSIONS ARE IN MILLIMETERS.
2. DIMENSIONS ARE TAKEN TO CENTER LINES OR STRUCTURAL SURFACES AND DO NOT INCLUDE FINISHES EXCEPT WHERE OTHERWISE STATED.
3. ARCHITECT IS TO BE NOTIFIED OF ANY DISCREPANCIES BETWEEN THIS DRAWING AND OTHERS INCLUDING THOSE ISSUED BY CONSULTANTS AND NOMINATED SUB-CONTRACTORS BEFORE COMMENCING WORK.
4. ALL FINISHES ARE AS SPECIFIED BY ARCHITECT EXCEPT WHERE STATED OTHERWISE.
5. NO DIMENSION SHOULD BE SCALED.

PROJECT: PROPOSED MOSQUE DEVELOPMENT (70m²):

CLIENT: QATAR CHARITY ORGANISATION

Drawing Name: ARCHITECTURAL DESIGN

Schedule of Windows

Drawing Scale: NTS

Date: FEBRUARY, 2022.

Layout ID: A.10

Status

Revision

APRN NO:

CONSULTANT:

Drawn by: Chundusu Jonathan Simon

Designed by: Arc. Yusuf Tijjani

Checked by: Arc. Yusuf Tijjani