

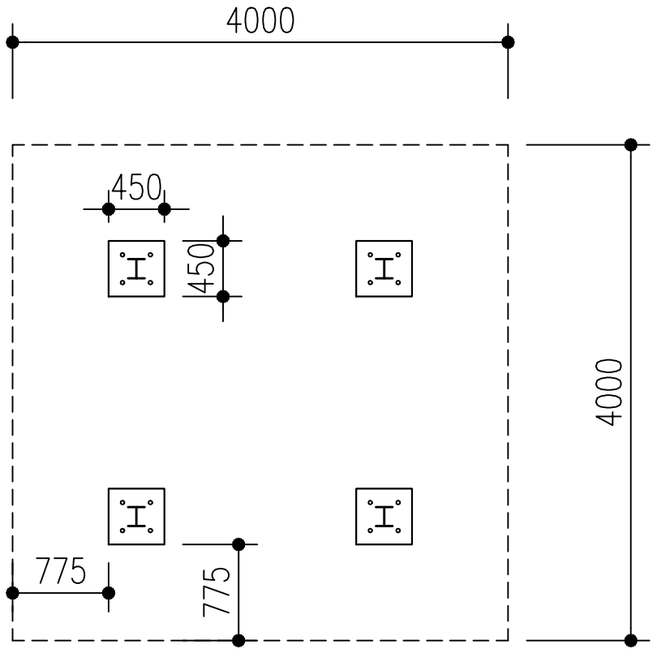



FLOOR PLAN

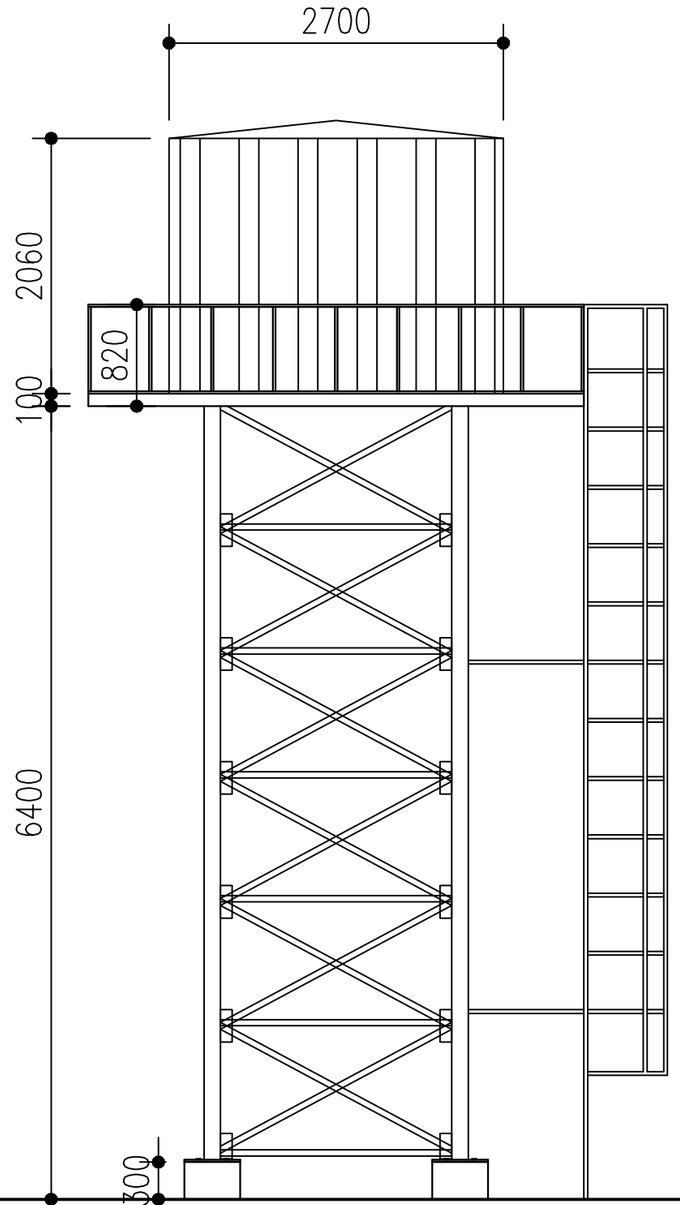


TYPICAL ELEVATION

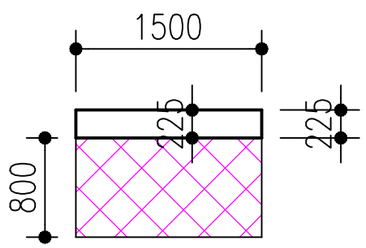

FLOOR PLAN

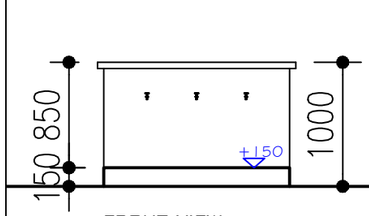

FRONT VIEW

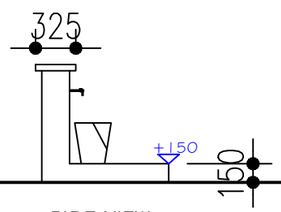

SIDE VIEW

NOTES:

1. ALL DIMENSIONS ARE IN MILLIMETERS.
2. DIMENSIONS ARE TAKEN TO CENTER LINES OR STRUCTURAL SURFACES AND DO NOT INCLUDE FINISHES EXCEPT WHERE OTHERWISE STATED.
3. ARCHITECT IS TO BE NOTIFIED OF ANY DISCREPANCIES BETWEEN THIS DRAWING AND OTHERS INCLUDING THOSE ISSUED BY CONSULTANTS AND NOMINATED SUB-CONTRACTORS BEFORE COMMENCING WORK.
4. ALL FINISHES ARE AS SPECIFIED BY ARCHITECT EXCEPT WHERE STATED OTHERWISE.
5. NO DIMENSION SHOULD BE SCALED.

PROJECT:

PROPOSED MOTORISED BOREHOLE 15000L

CLIENT: QATAR CHARITY ORGANISATION

Drawing Name: ARCHITECTURAL DESIGN

15000L WATER STATION - PLANS AND ELEVATIONS

Drawing Scale: 1:50

Date: NOVEMBER, 2020.

Layout ID: A.01

Status

Revision

APRN NO:

CONSULTANT:

Drawn by:

Designed by: Arc. Yusuf Tijjani

Checked by: Arc. Yusuf Tijjani